Section IV: Figures

Figure 1: Site location plan

Scale

Scale 1:25,000 metres

0 100 250 500 1000 2000

Key

Site installation boundary



Date	January 2026
Revision	Final Rev 0
Scale	1:25,000 @ A4
PESL No.	MON.024.b


Project

Mondelez UK Confectionery Production Ltd, Sheffield
Application for Environmental Permit EPR/ZP3722SD

Drawing title

Figure 1: Site location

Figure 2: Installation layout

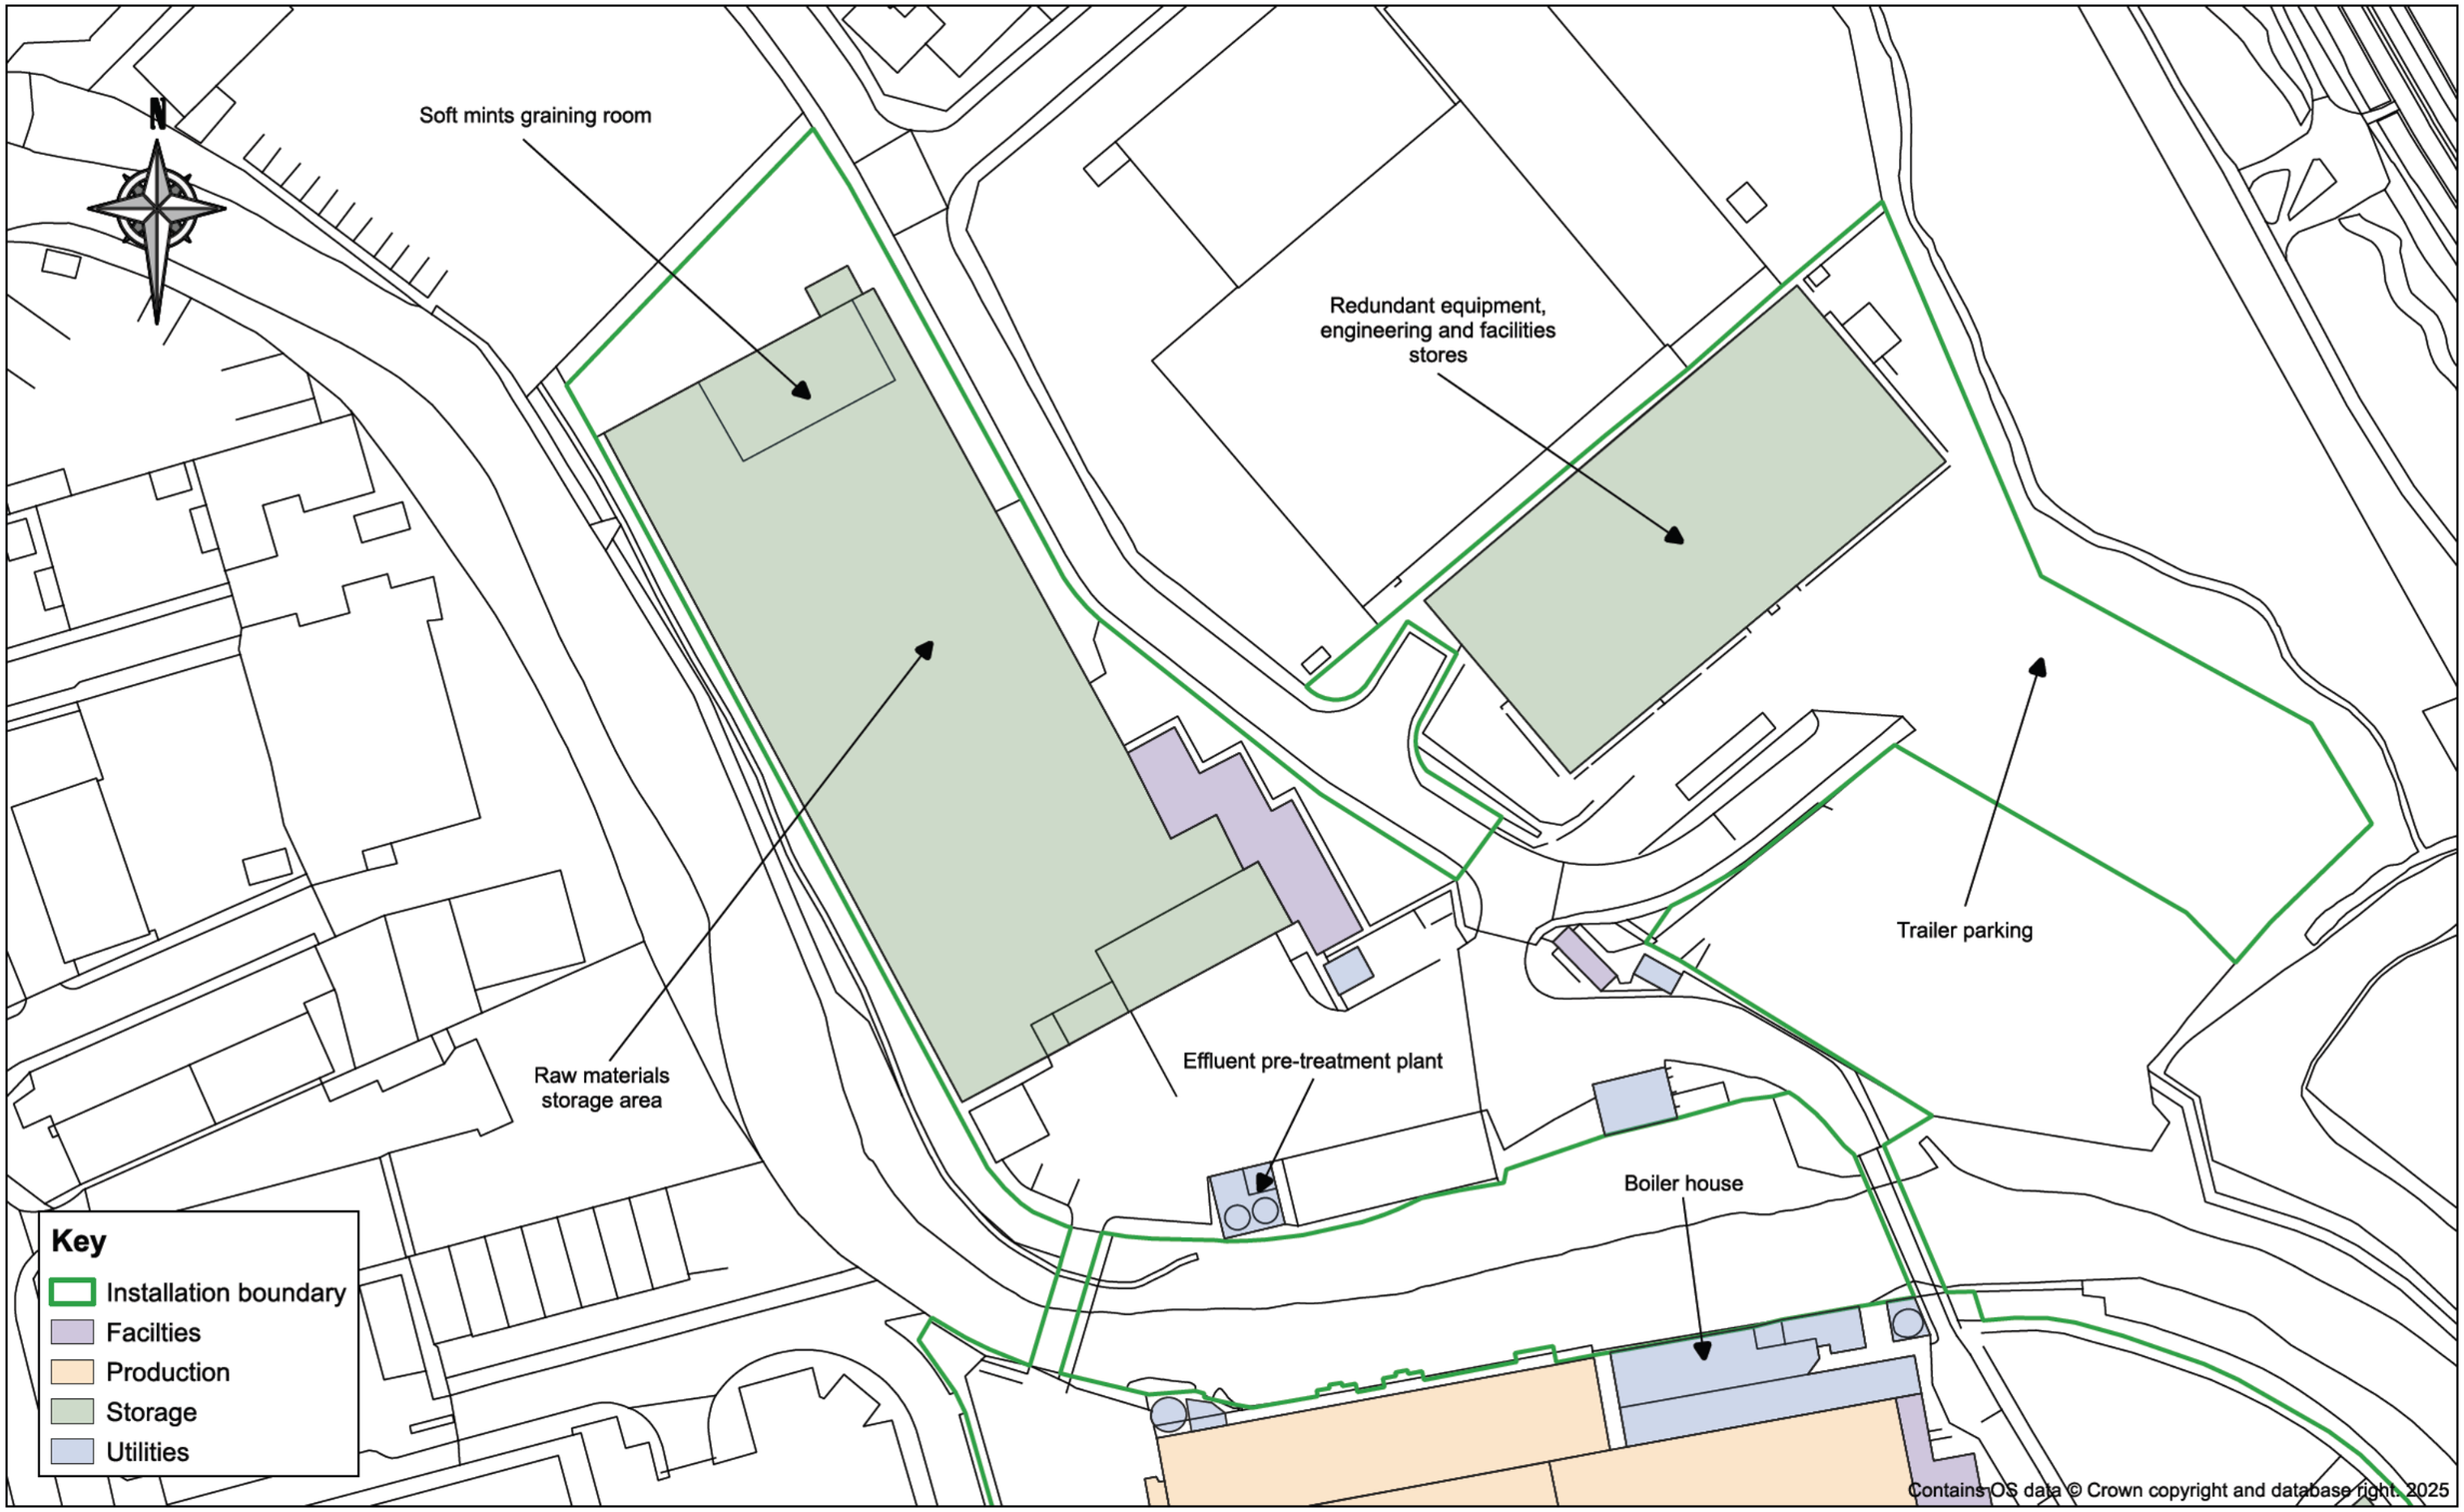

Scale

0 25 50 75 100 m

Mondelēz International
SNACKING MADE RIGHT

Project Environmental Solutions

Date	January 2026
Revision	FINAL Rev 0
Scale	1:1,000 @ A3
PESL No.	MON.024.b

Project
Mondelez UK Confectionery Production Ltd, Sheffield
Application for Environmental Permit EPR/ZP3722SD

Drawing title
Figure 2: Installation Layout (Sheet 1 of 2)



Scale

0 25 50 75 100 m

Mondelēz International
SNACKING MADE RIGHT

Project Environmental Solutions

Date	January 2026
Revision	FINAL Rev 0
Scale	1:1,000 @ A3
PESL No.	MON.024.b

Project
Mondelez UK Confectionery Production Ltd, Sheffield
Application for Environmental Permit EPR/ZP3722SD

Drawing title
Figure 2: Installation Layout (Sheet 2 of 2)

Figure 3: Emission points to air

N

715

716

Key

- Air emission point
- Explosion panel
- Installation boundary

Contains OS data © Crown copyright and database right. 2025

Scale

0 10 20 30 40 50 60 70 m


Mondelēz International
SNACKING MADE RIGHT

Project Environmental Solutions

Date	June 2026
Revision	FINAL Rev 0
Scale	1:750 @ A3
PESL No.	MON.024.b

Project
Mondelez UK Confectionery Production Ltd, Sheffield
Application for Environmental Permit EPR/ZP3722SD

Drawing title
Figure 3: Emissions points to air (Sheet 1 of 3)

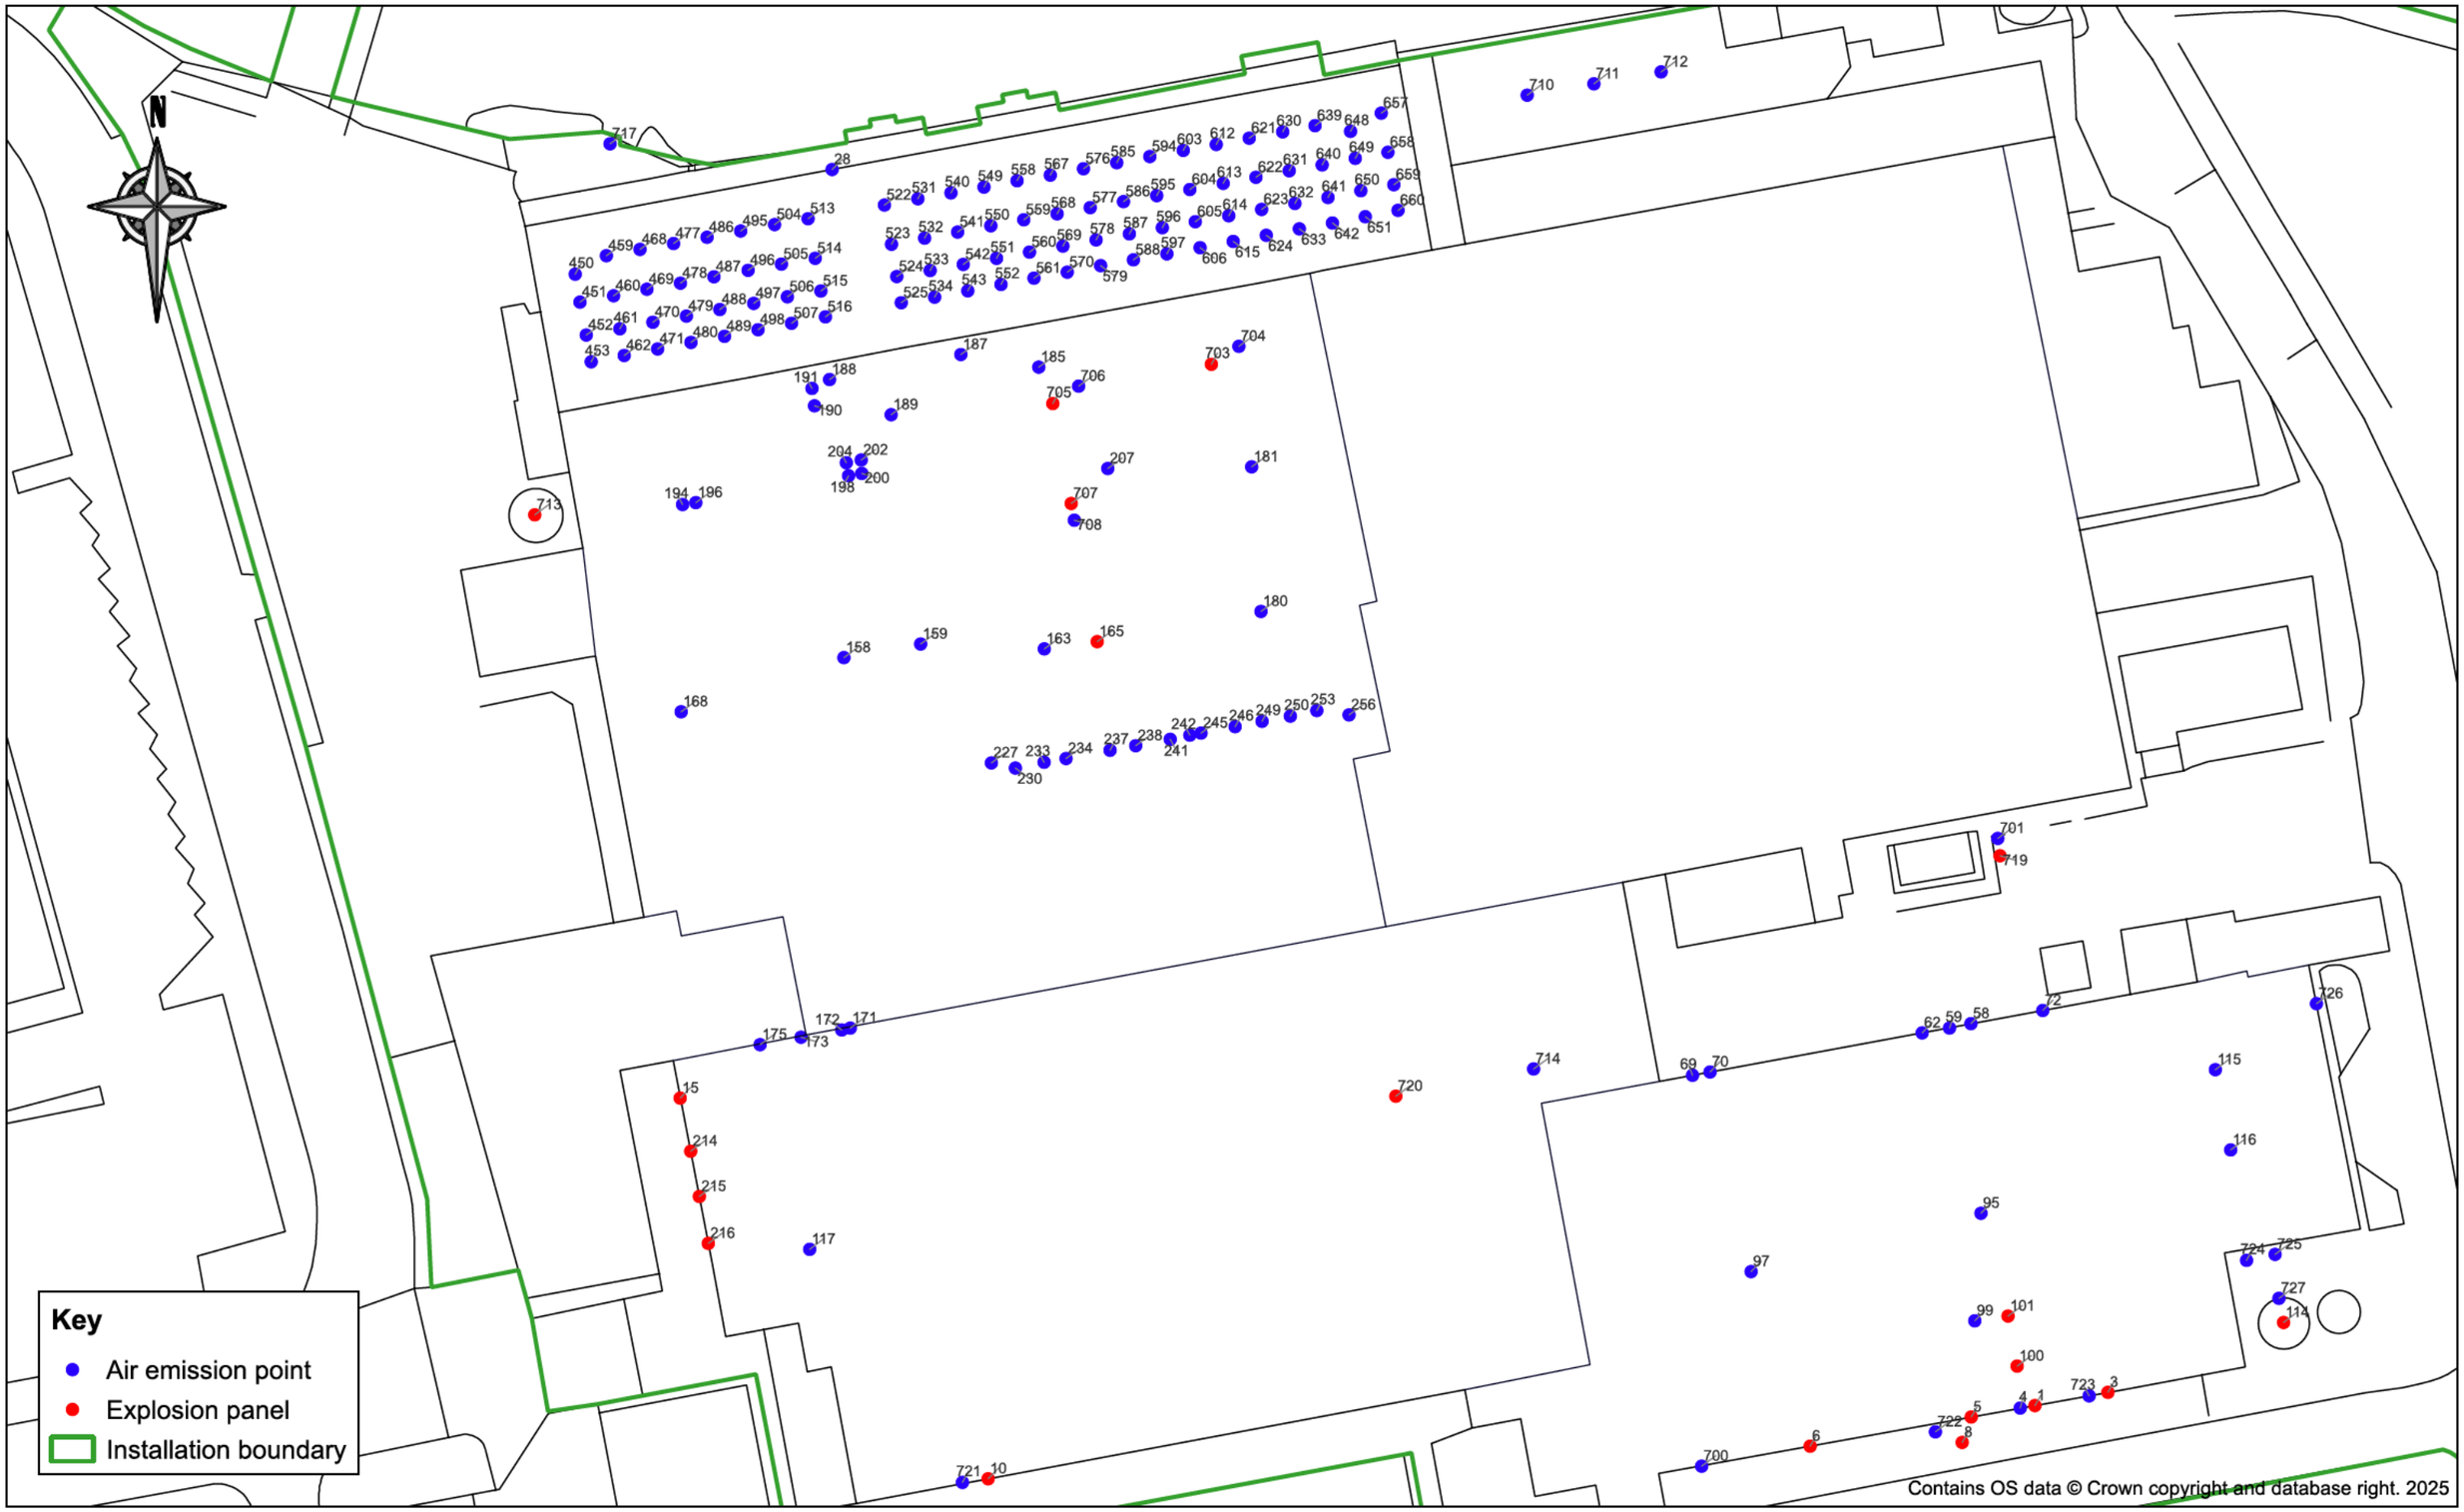

Scale

0 10 20 30 40 50 m

Mondelēz International SNACKING MADE RIGHT

Project Environmental Solutions

Date	June 2026
Revision	FINAL Rev 0
Scale	1:500 @ A3
PESL No.	MON.024.b

Project
Mondelez UK Confectionery Production Ltd, Sheffield
Application for Environmental Permit EPR/ZP3722SD

Drawing title
Figure 3: Emissions points to air (Sheet 2 of 3)



Scale

0 10 20 30 40 50 m

Mondelēz International
SNACKING MADE RIGHT


Project Environmental Solutions

Date	June 2026
Revision	FINAL Rev 0
Scale	1:500 @ A3
PESL No.	MON.024.b

Project
Mondelez UK Confectionery Production Ltd, Sheffield
Application for Environmental Permit EPR/ZP3722SD

Drawing title
Figure 3: Emissions points to air (Sheet 3 of 3)

Figure 4: Drainage plan

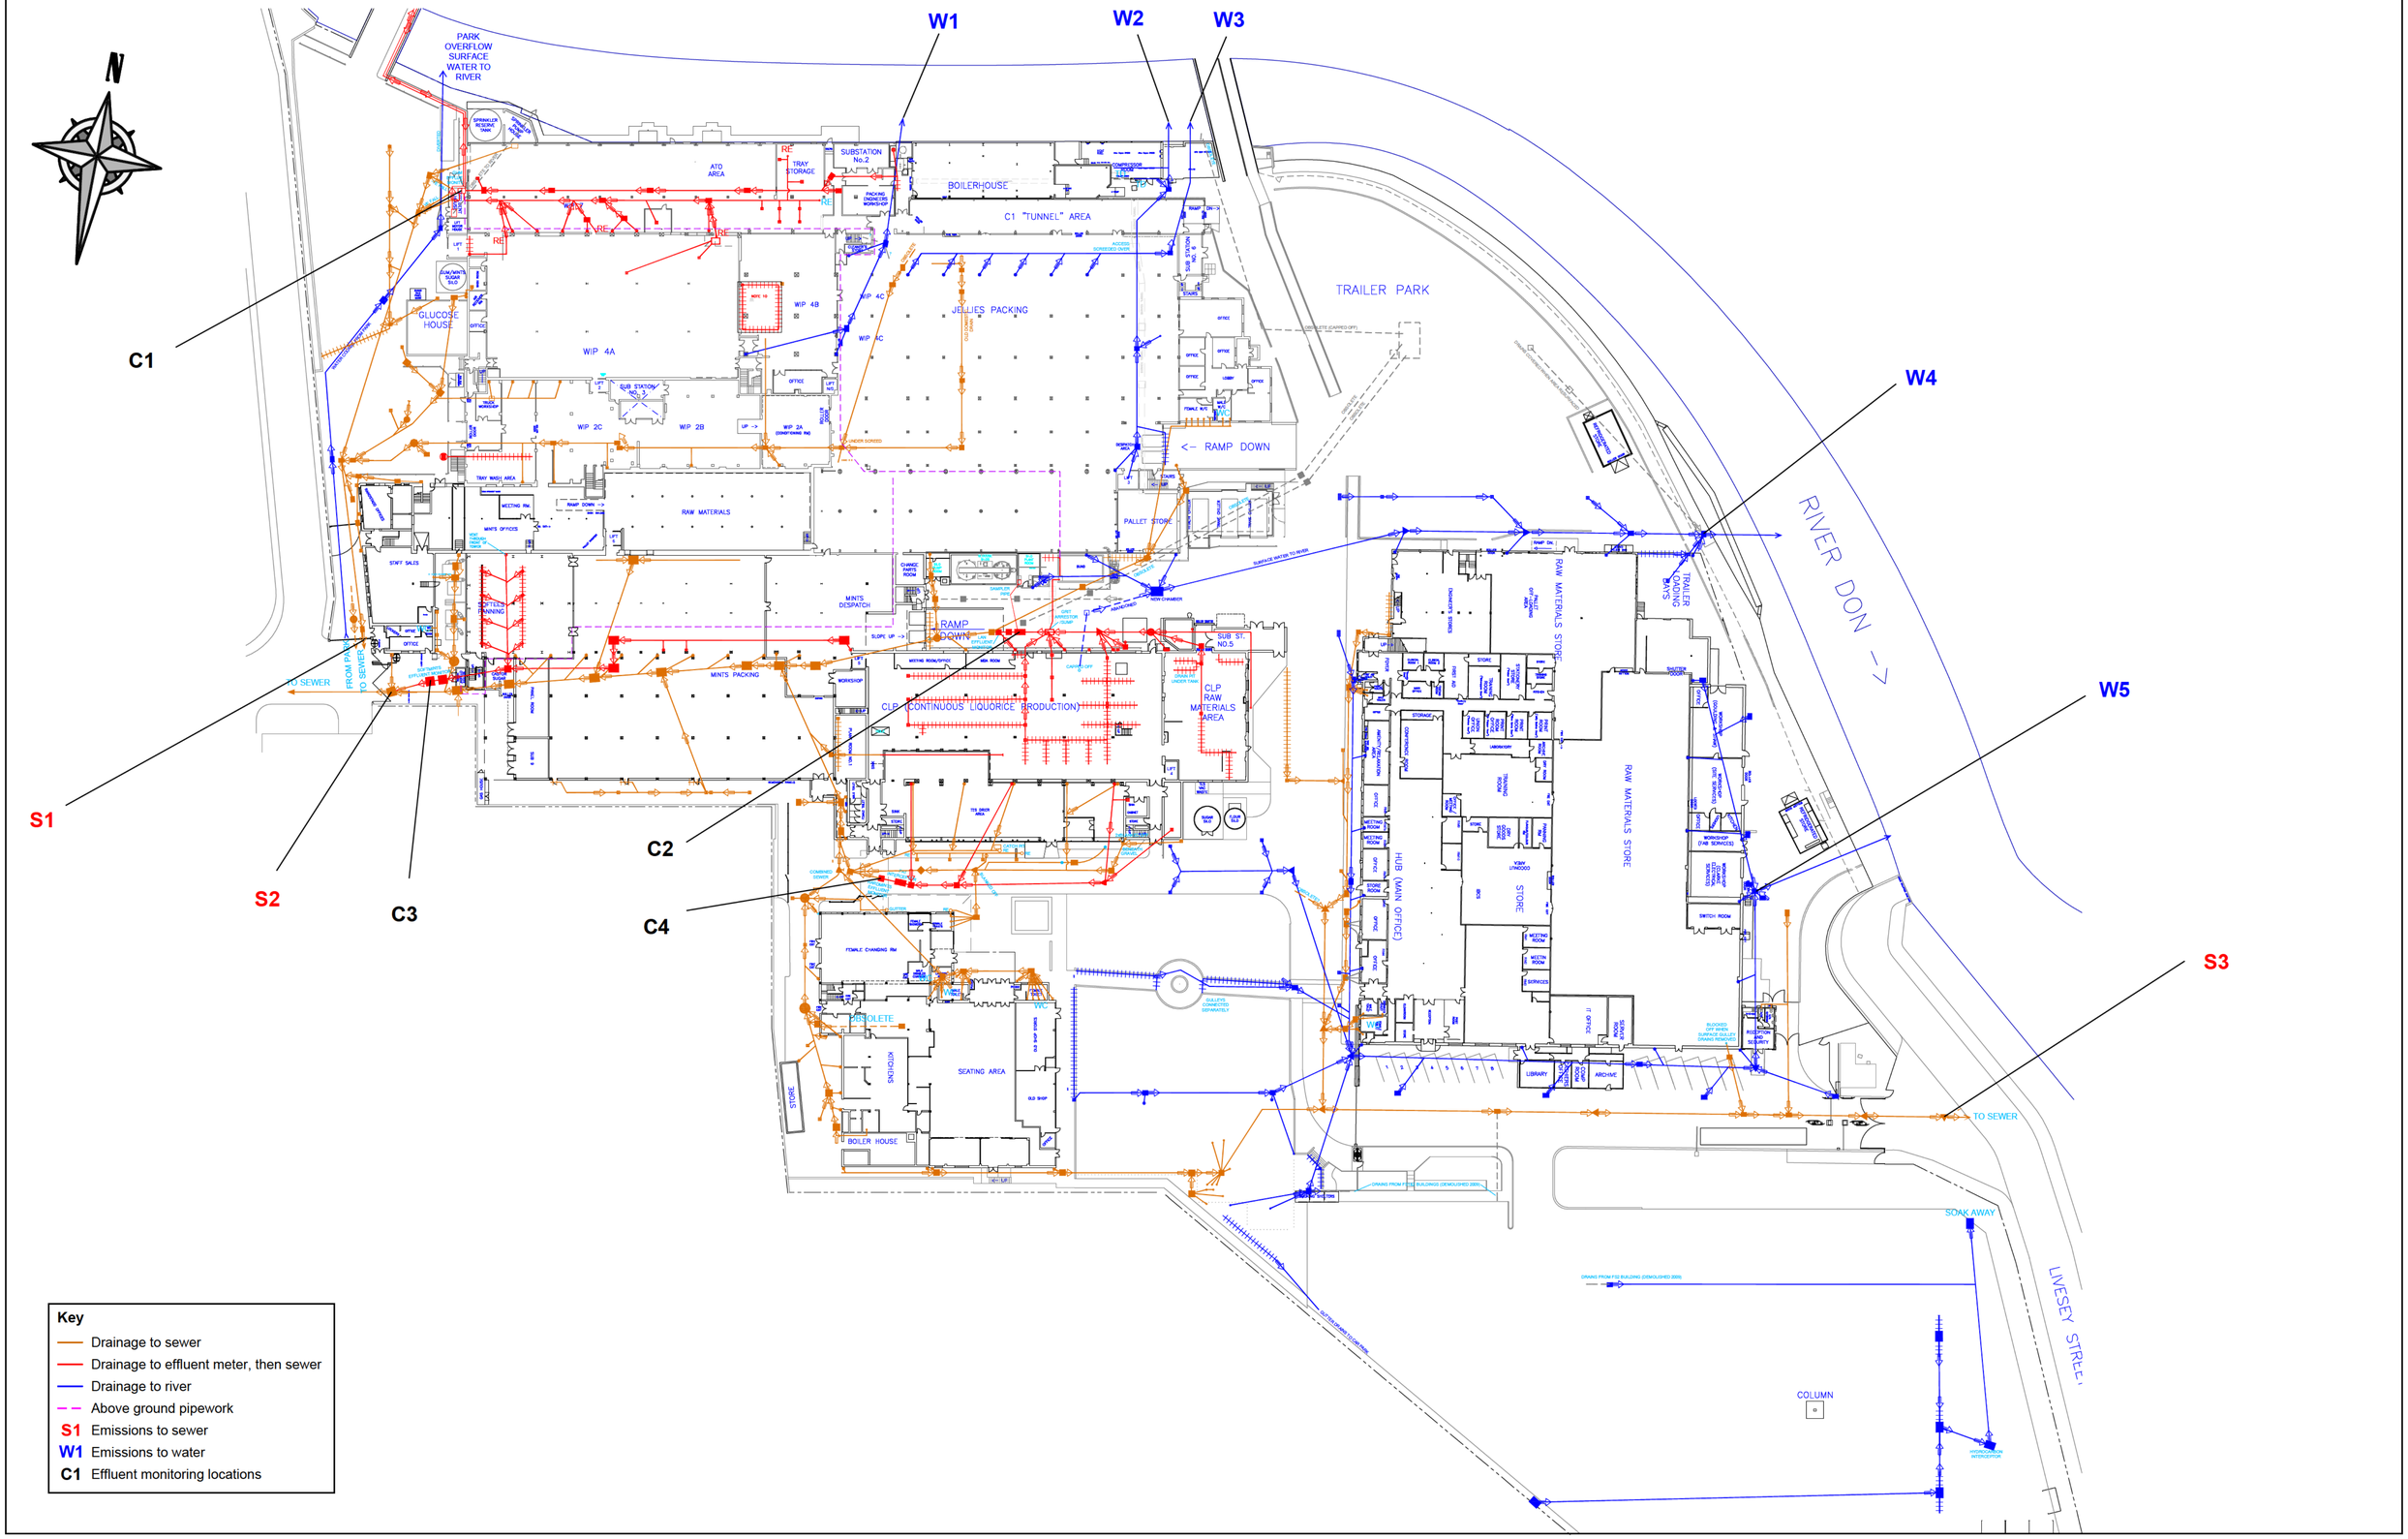

Key

- Drainage to sewer
- Drainage to effluent meter, then sewer
- Drainage to river
- Above ground pipework
- **S1** Emissions to sewer
- **W1** Emissions to water
- **C1** Effluent monitoring locations

Scale

0 20 40 60 80 100 m

Mondelēz International
SNACKING MADE RIGHT

Project Environmental Solutions

Date	January 2026
Revision	FINAL Rev 0
Scale	1:500 @ A1
PESL No.	MON.024.b

Project
Mondelez UK Confectionery Production Ltd, Sheffield
Application for Environmental Permit EPR/ZP3722SD

Drawing title
Figure 4: Site Drainage Plan (Sheet 1 of 2)



Scale

0 20 40 60 80 100 m

Mondelēz International
SNACKING MADE RIGHT

Project Environmental Solutions

Date	January 2026
Revision	FINAL Rev 0
Scale	1:500 @ A1
PESL No.	MON.024.b

Project
Mondelez UK Confectionery Production Ltd, Sheffield
Application for Environmental Permit EPR/ZP3722SD

Drawing title
Figure 4: Site Drainage Plan (Sheet 2 of 2)