
SECTION 8

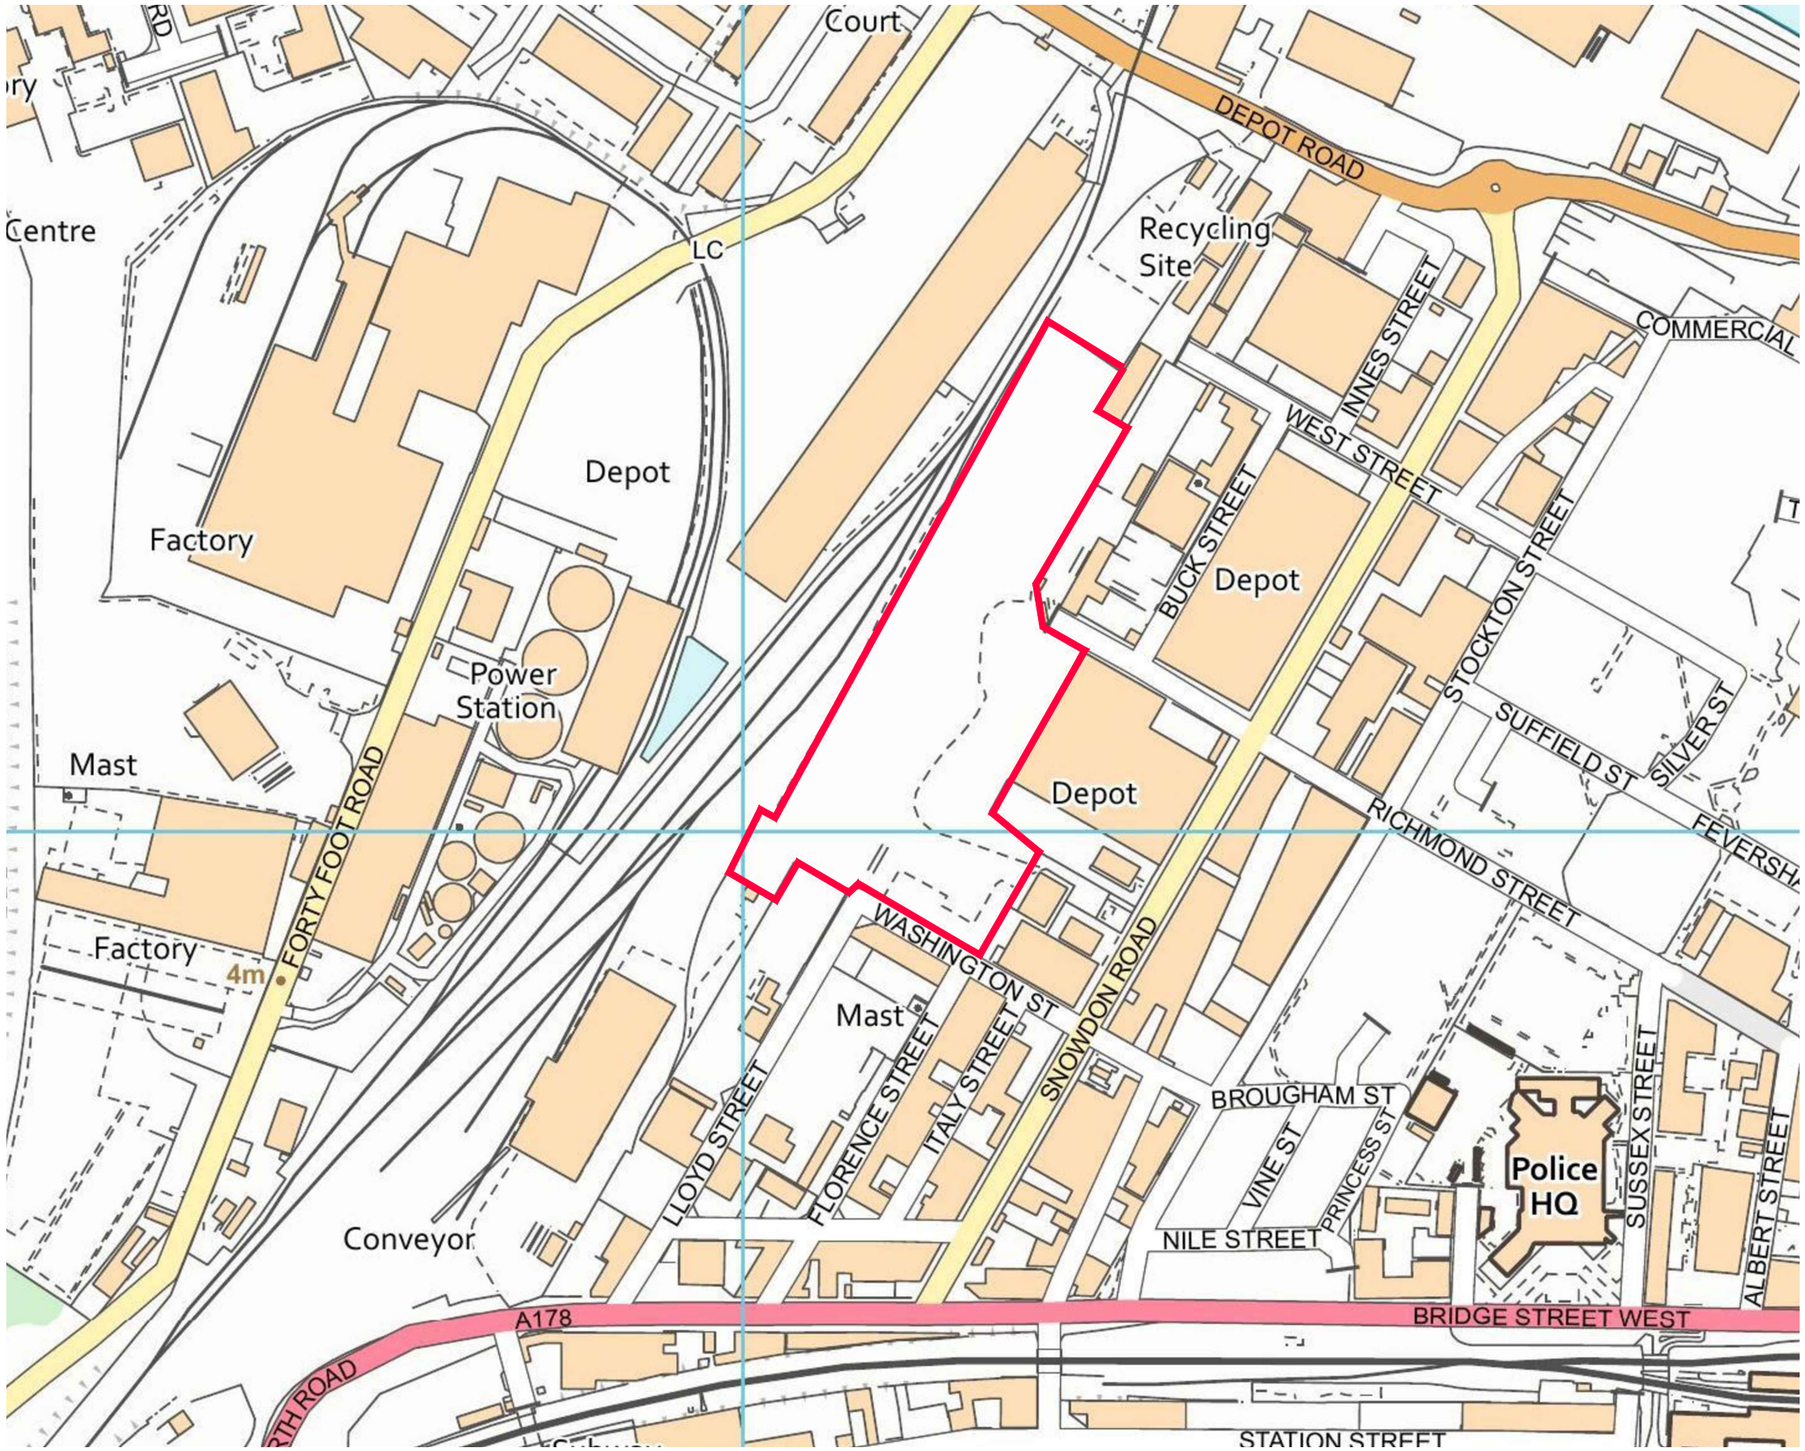



NOTES

ORDNANCE SURVEY © CROWN COPYRIGHT 2025. ALL RIGHTS RESERVED. LICENCE NUMBER 100022432

LEGEND

THE SITE

N
W
E
S


SITE
A. BUCKLERS (HAULAGE) LTD.
LLOYD STREET, MIDDLESBROUGH,TS2 1DW

PROJECT
EA Permit Application

DRAWING TITLE
LOCATION PLAN

DRAWING NUMBER	REVISION
001	**0**
SCALE	DATE
1:5000 @ A3	**24.11.25**

OLIVE Compliance

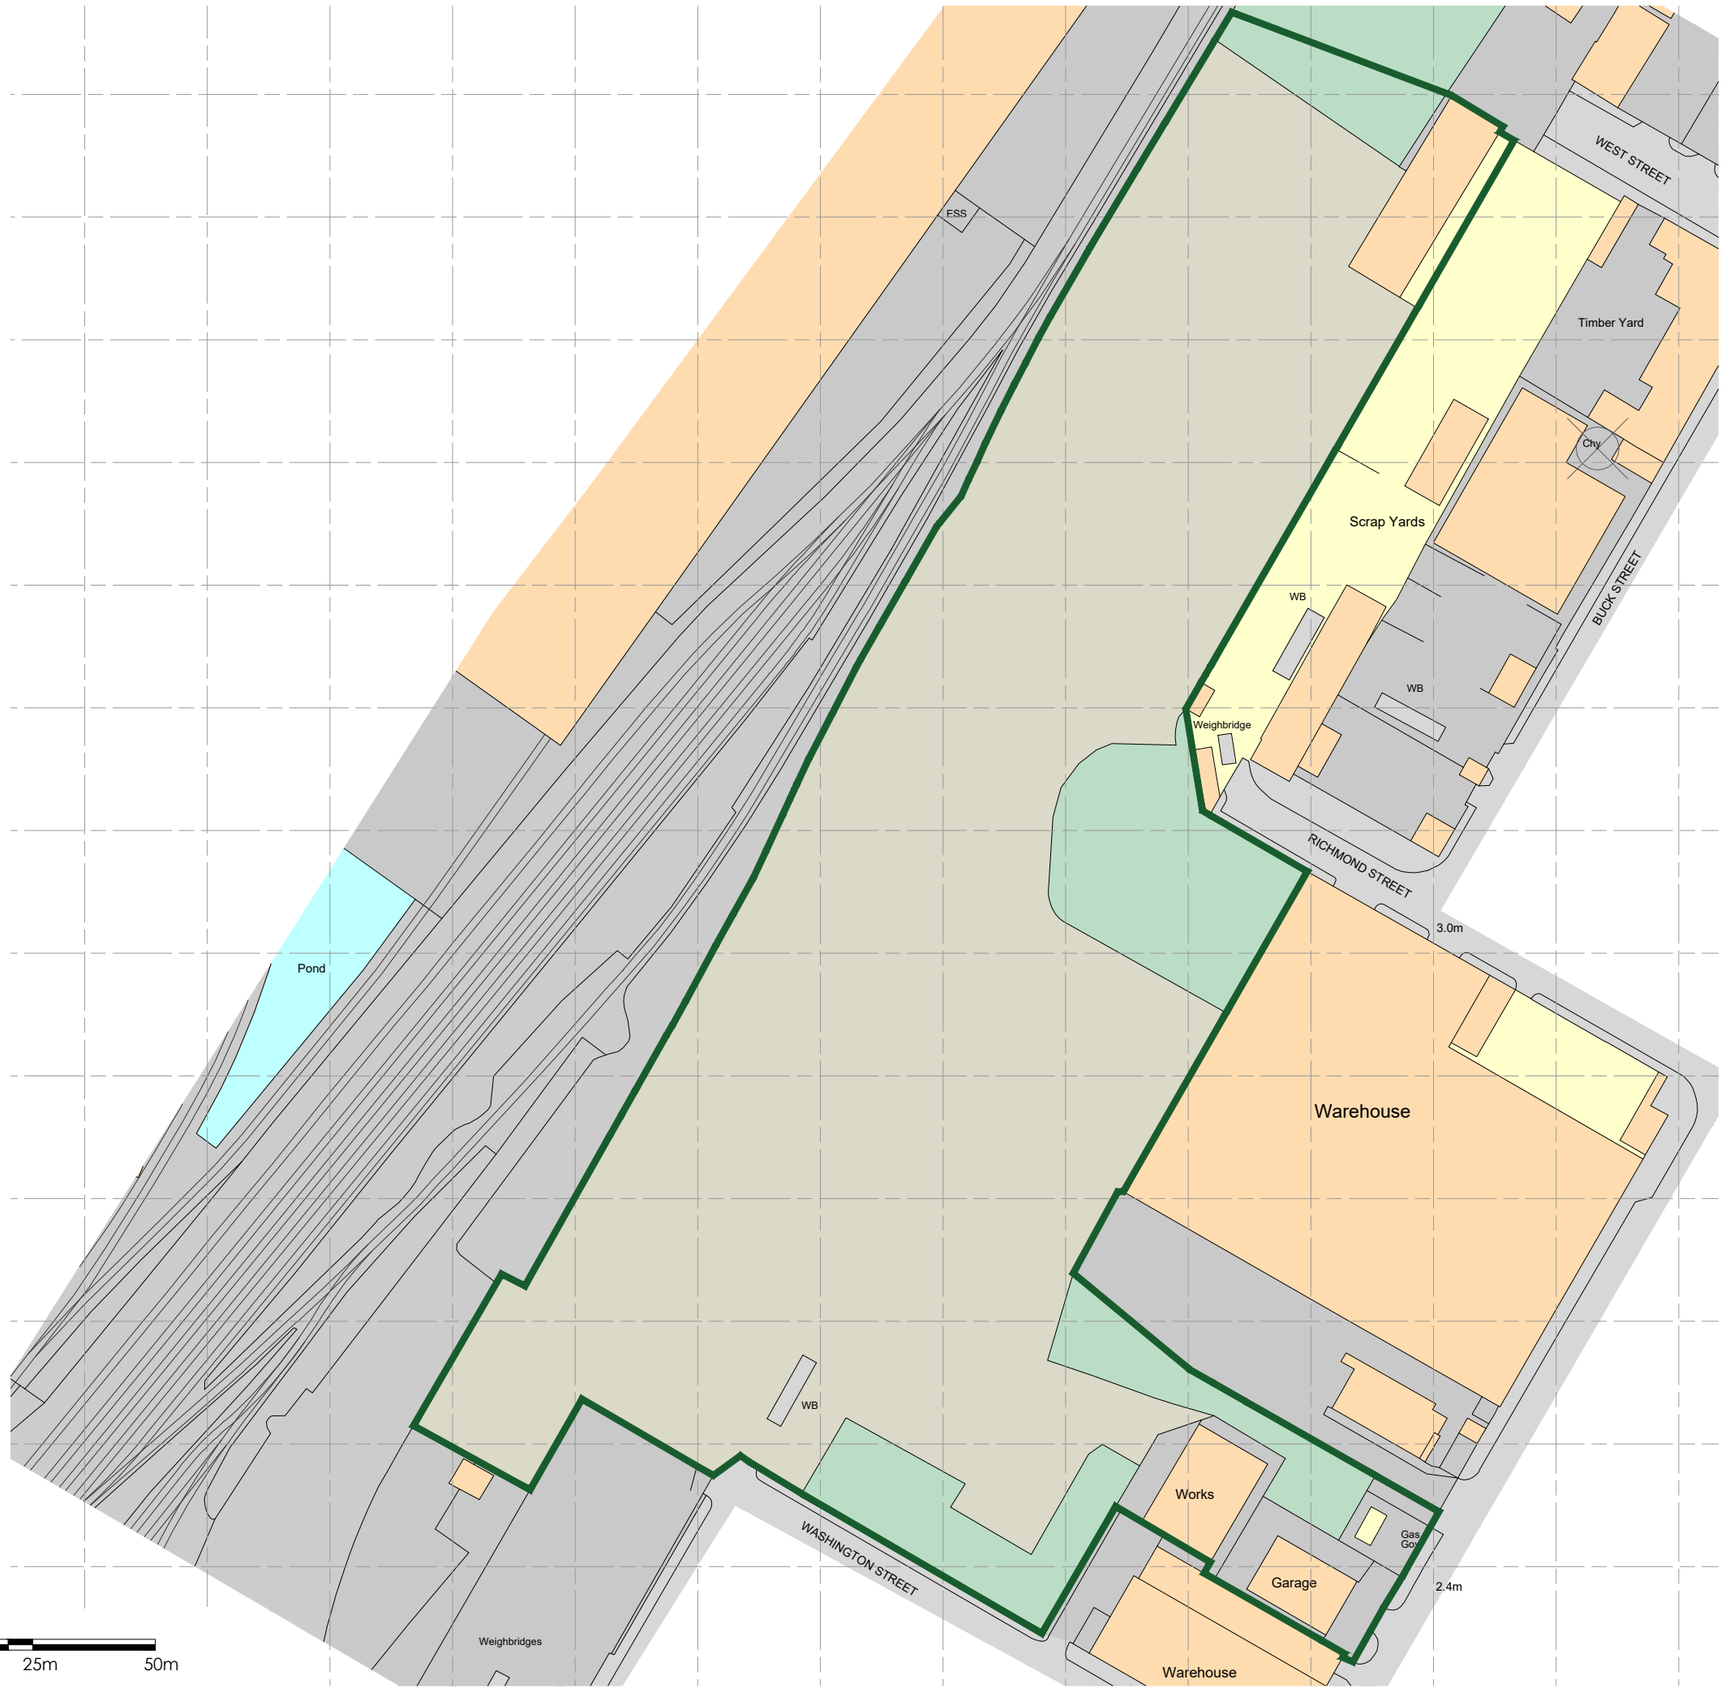

NOTES

DRAWING IS A SITE SCHEMATIC

ANY ANOMALIES ON THIS DRAWING SHOULD BE BROUGHT TO THE ATTENTION OF OLIVE COMPLIANCE

ORDNANCE SURVEY, (C) CROWN COPYRIGHT 2025. ALL RIGHTS RESERVED.
LICENCE NUMBER 100022432

LEGEND

PERMIT BOUNDARY

N
W E
S

SITE

A. BUCKLERS (HAULAGE) LTD.
LLOYD STREET, MIDDLESBROUGH,TS2 1DW

PROJECT


EA Permit Application

DRAWING TITLE

PERMITTED AREA PLAN

DRAWING NUMBER	REVISION
002	**0**
SCALE	DATE
1:1250 @ A3	**24.11.25**

OLIVE Compliance

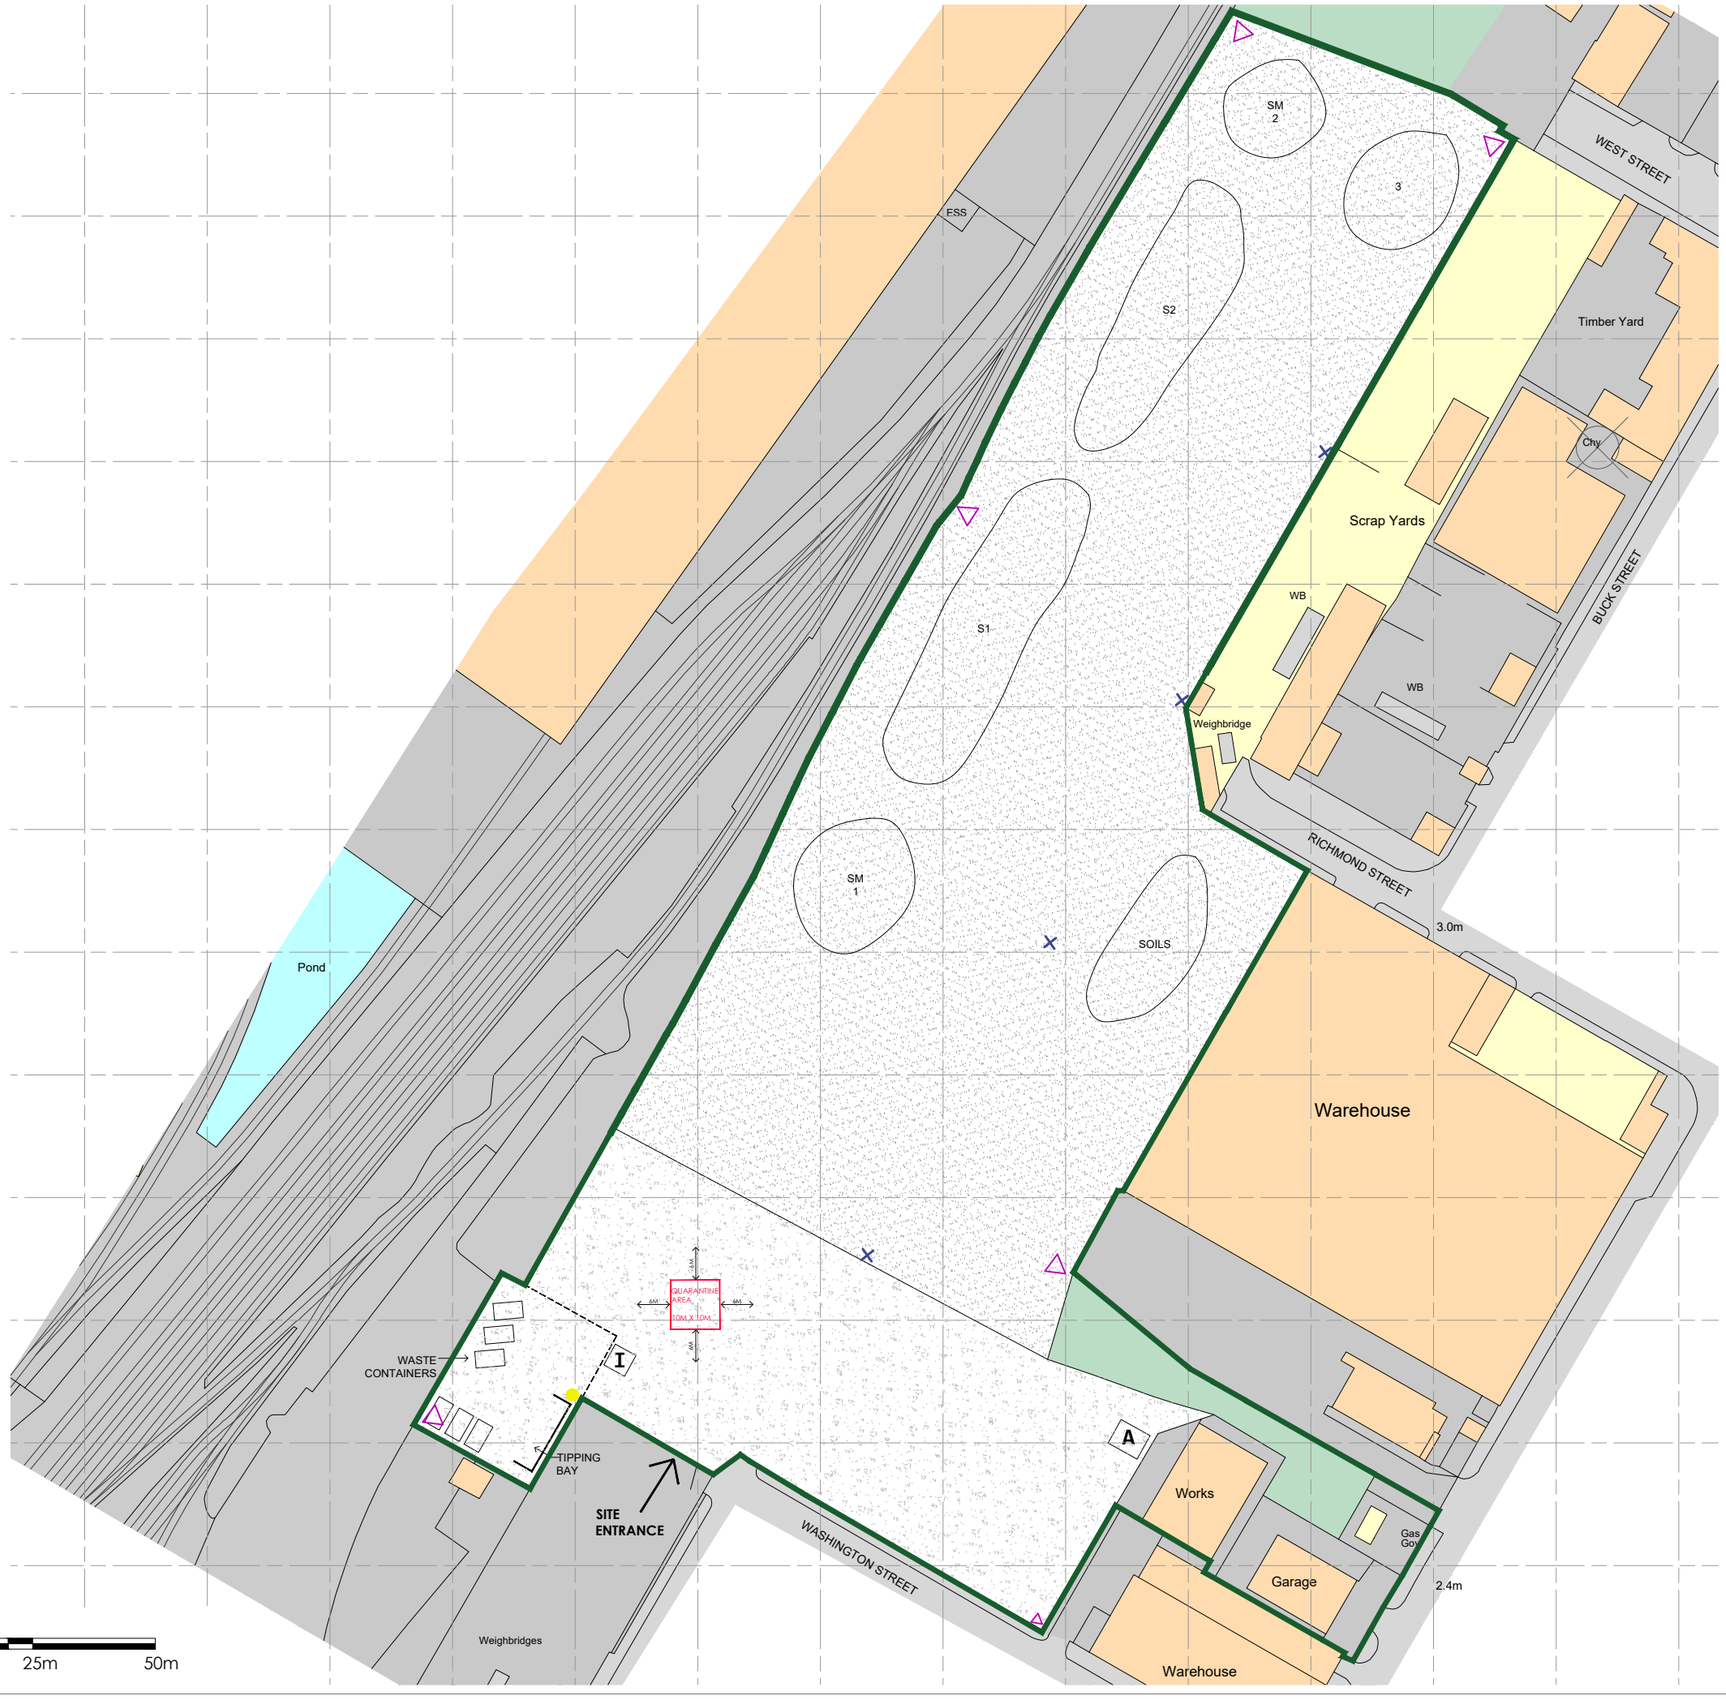

NOTES

DRAWING IS A SITE SCHEMATIC

ANY ANOMALIES ON THIS DRAWING SHOULD BE BROUGHT TO THE ATTENTION OF OLIVE COMPLIANCE

ORDNANCE SURVEY, (C) CROWN COPYRIGHT 2025. ALL RIGHTS RESERVED.
LICENCE NUMBER 100022432

LEGEND

- **PERMIT BOUNDARY**
- **ASBESTOS STORAGE**
- **CONCRETE SURFACE**
- **HARDSTANDING**
- **INTERCEPTOR**
- **SLOT DRAIN**
- **WATER SPRINKLERS**
- **SPILL KIT**
- **CCTV**
- **QUARANTINE AREA - 10M x 10m**

N
W E
S


SITE
A. BUCKLERS (HAULAGE) LTD.
LLOYD STREET, MIDDLESBROUGH,TS2 1DW

PROJECT
EA Permit Application

DRAWING TITLE
PERMITTED AREA PLAN

DRAWING NUMBER	REVISION
003	**1 - 14.05.26**
SCALE **1:1250 @ A3**	DATE **05.12.25**

OLIVE Compliance

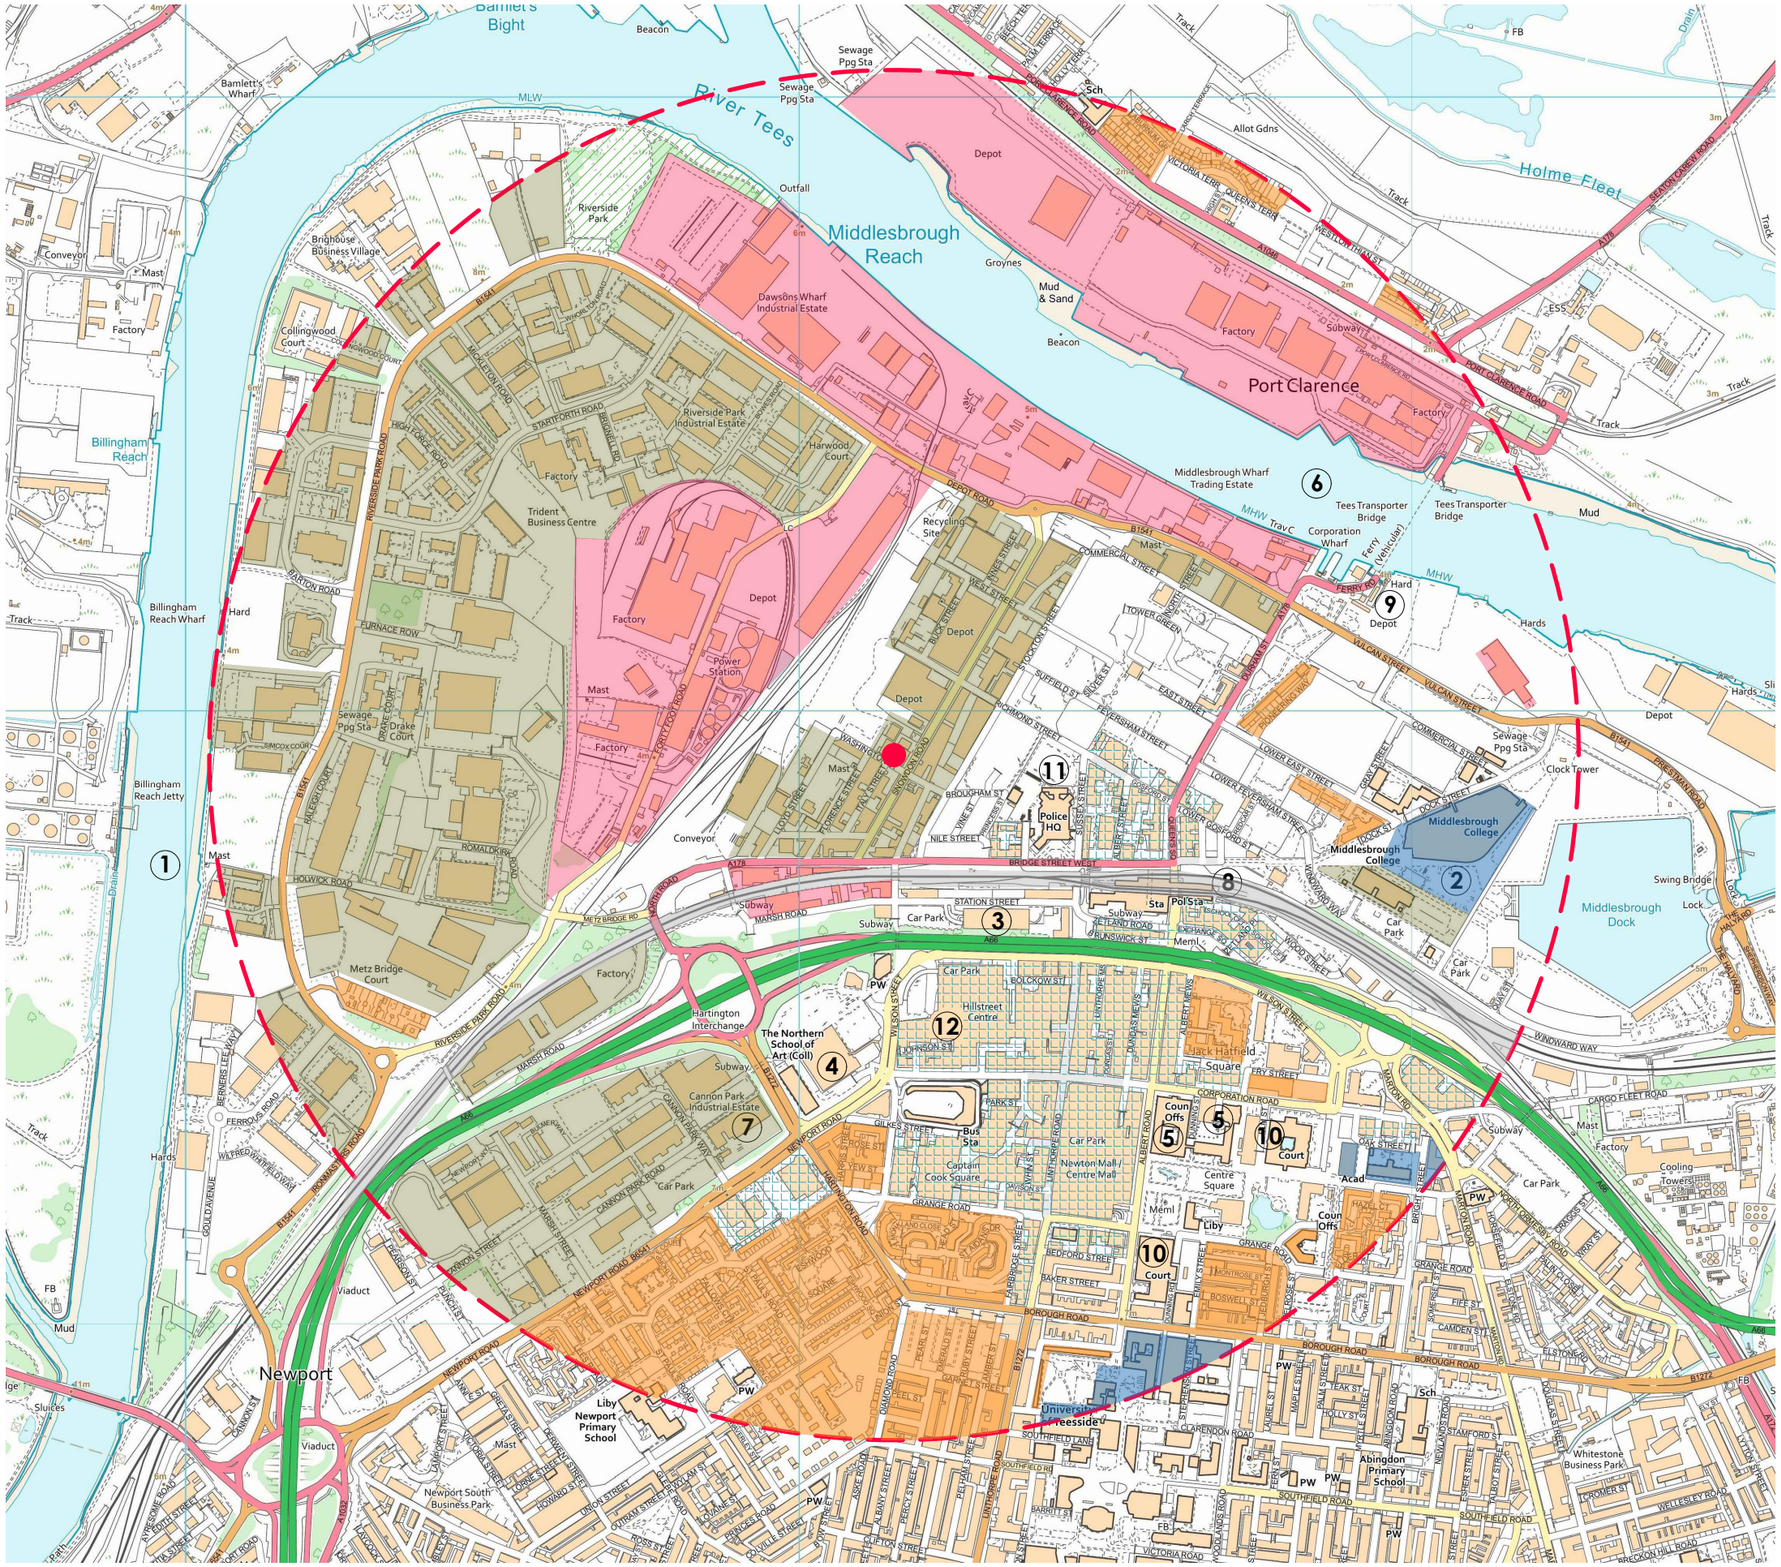

0m 100m 200m 300m 400m 500m


NOTES

ORDNANCE SURVEY © CROWN COPYRIGHT 2025. ALL RIGHTS RESERVED. LICENCE NUMBER 100022432

LEGEND

- SITE / SITE BOUNDARY
- 1KM OFF SET BOUNDARY
- RESIDENTIAL AREAS
- INDUSTRIAL / INDUSTRIAL PARK
- SMALL / LIGHT INDUSTRIAL
- RETAIL / SMALL BUSINESS
- RAIL LINKS / METRO LINE
- RECREATION GROUND / LEISURE
- EDUCATION

1. RIVER TEES (WEST)
2. MIDDLESBROUGH COLLEGE
3. ZETLAND MULTI STORY CAR PARK
4. SAINBURYS
5. MIDDLESBROUGH TOWN HALL
6. RIVER TEES (NORTH EAST)
7. ROYAL MAIL MIDDLESBROUGH PDO
8. MIDDLESBROUGH TRAIN STATION
9. TRANSPORT BRIDGE VISITOR CENTRE
10. TEESSIDE COMBINED COURT CENTRE
11. CLEVELAND POLICE M'BROUGH HQ
12. PRIMARK

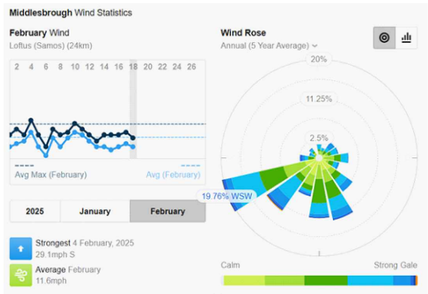

SITE
BUCKLERS HAULAGE LTD

A BUCKLER LTD, 24-28, MARSH ROAD, MIDDLESBROUGH, CLEVELAND, TS1 5LB

PROJECT
EA Permit Application

DRAWING TITLE
SITE RECEPTOR PLAN

DRAWING NUMBER	REVISION
004	**0**
SCALE **1:10000 @ A3**	DATE **18.02.25**

OLIVE Compliance


Lighting Tower
Lighting Tower
Lighting Tower
Pond
Middlesbrough Goods Yard Sidings
Scrap Yard
Warehouse
Works
Warehouse
Timber Yard
Scrap Yards
Warehouse
BLACK STREET
Warehouse
Warehouse
Factory
Works
Garage
Warehouse
Weighbridges
Works
Mast
Depot
Warehouse
Warehouse
Warehouse
Warehouse
STOCKTON STREET
TIDAL DOORS CONNECTOR TO 1807
TSP 23021 SNOWDON ROAD SUBMERSIBLE
EMERGENCY OVERFLOW
NOMH
3.4m
NOMH
7.3m
NOMH
NOMH
NOMH



NOTES

LEGEND

PERMIT BOUNDARY

N
W E
S

SITE

A. BUCKLERS (HAULAGE) LTD.
LLOYD STREET, MIDDLESBROUGH,TS2 1DW

PROJECT


EA PERMIT APPLICATION

DRAWING TITLE

WATER DISTRIBUTION PLAN

DRAWING NUMBER	REVISION
006	**0**
SCALE **1:2000 @ A3**	DATE **23.03.26**

OLIVE Compliance

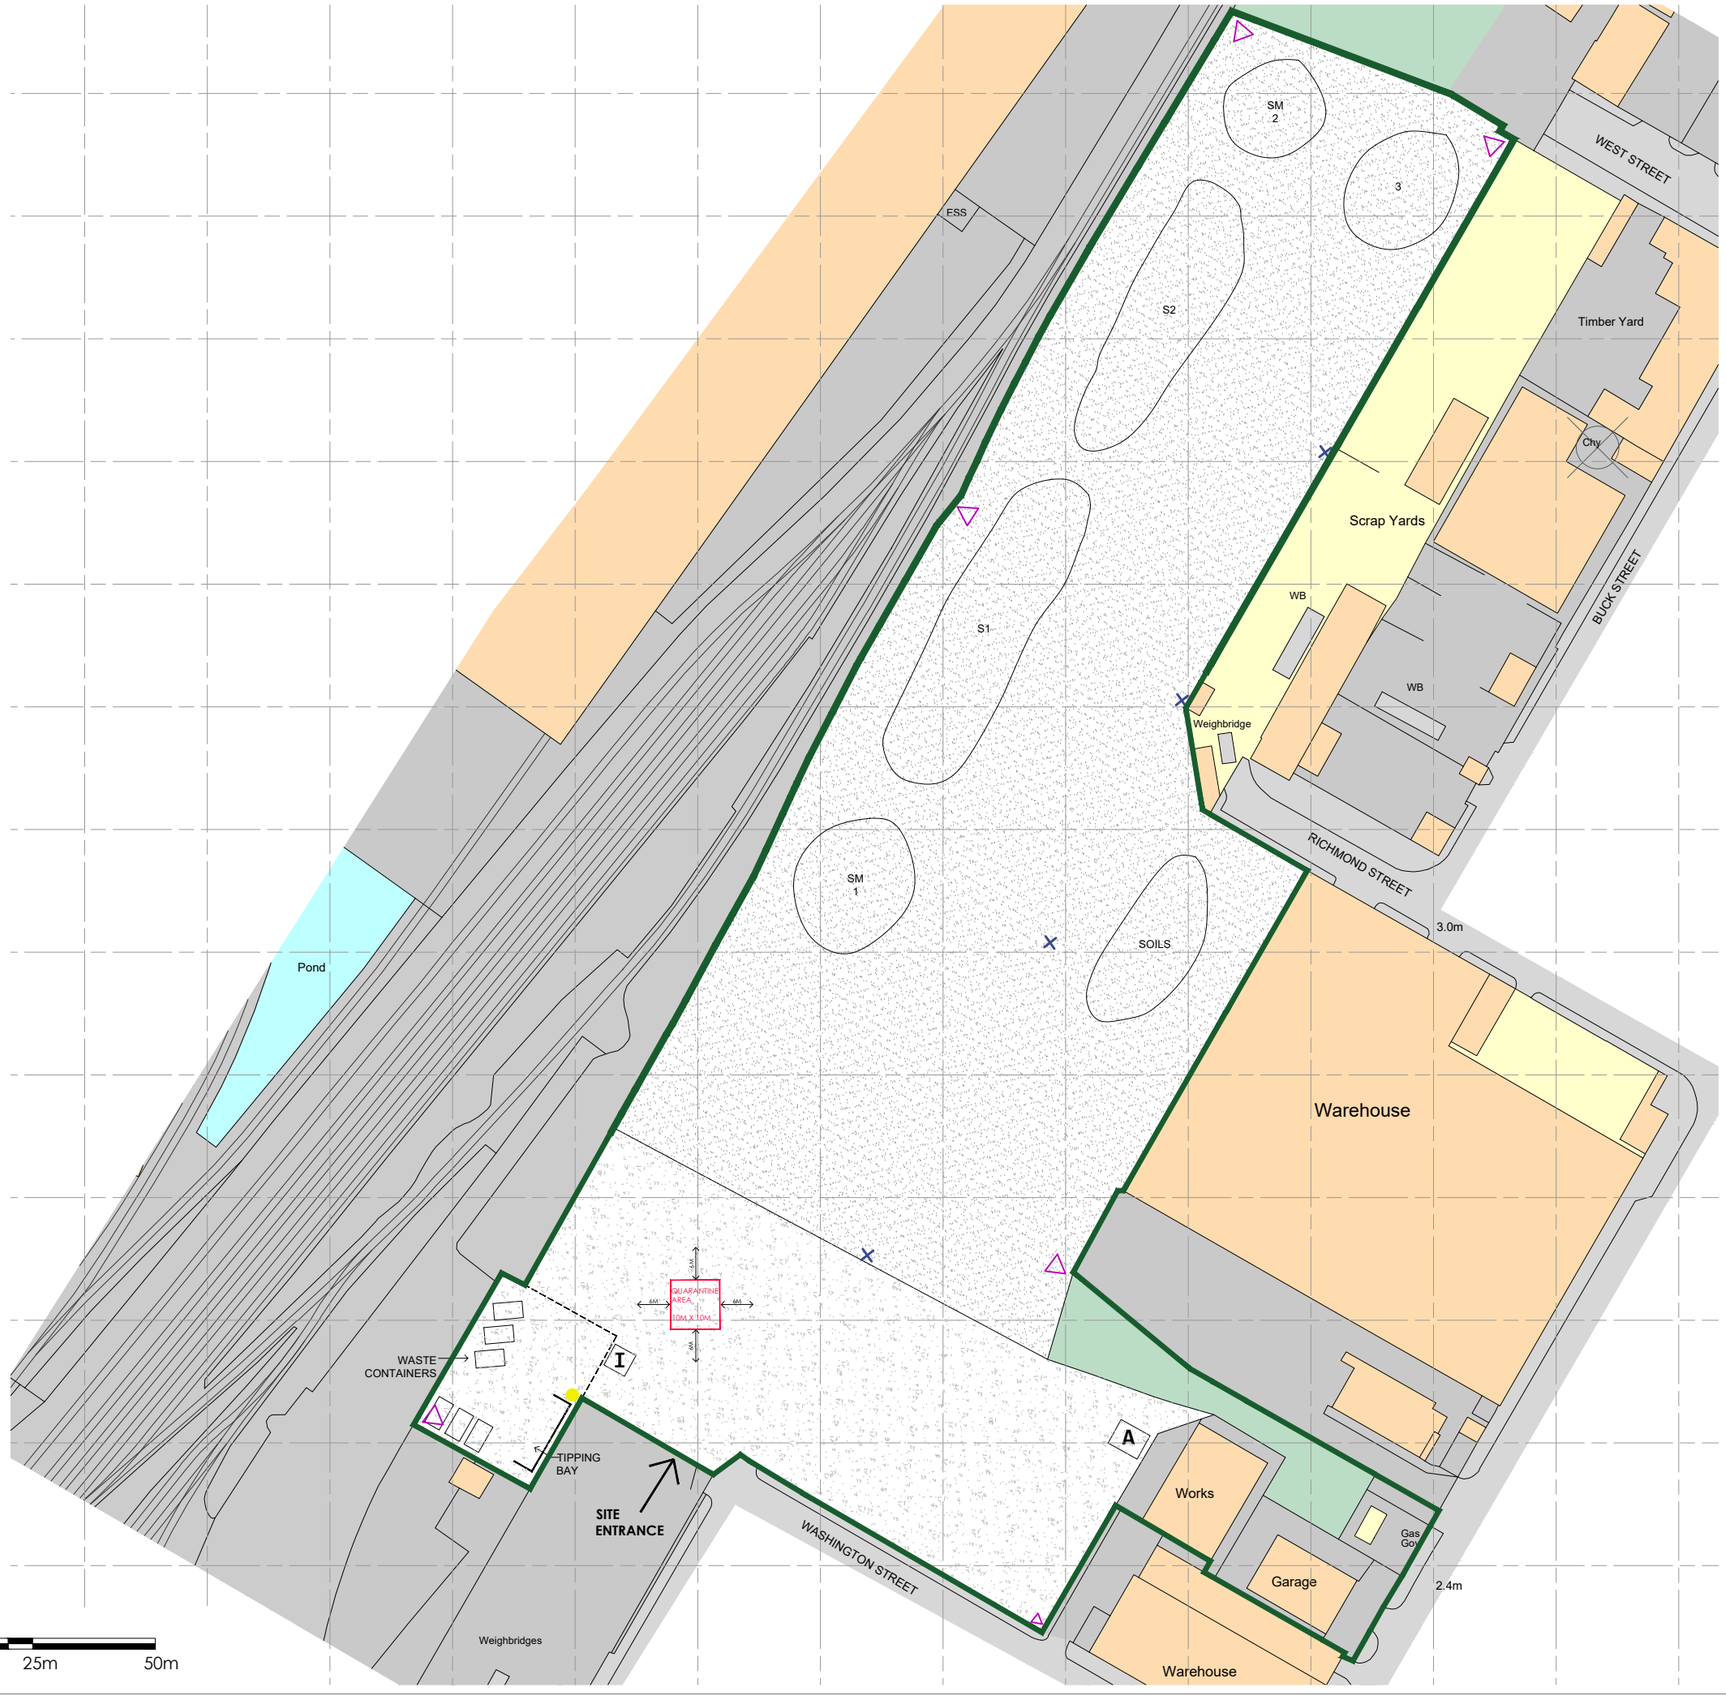

NOTES

DRAWING IS A SITE SCHEMATIC

ANY ANOMALIES ON THIS DRAWING SHOULD BE BROUGHT TO THE ATTENTION OF OLIVE COMPLIANCE

ORDNANCE SURVEY, (C) CROWN COPYRIGHT 2025. ALL RIGHTS RESERVED.
LICENCE NUMBER 100022432

LEGEND

- PERMIT BOUNDARY
- A — ASBESTOS STORAGE
- CONCRETE SURFACE
- HARDSTANDING
- I — INTERCEPTOR
- SLOT DRAIN
- WATER SPRINKLERS
- SPILL KIT
- CCTV
- Q — QUARANTINE AREA - 10M x 10m

N
W E
S

SITE
A. BUCKLERS (HAULAGE) LTD.
LLOYD STREET, MIDDLESBROUGH,TS2 1DW

PROJECT
EA Permit Application

DRAWING TITLE
INTERNAL DRAINAGE PLAN

DRAWING NUMBER	REVISION
008	**0**
SCALE **1:1250 @ A3**	DATE **14.05.25**

OLIVE Compliance