
AS NOTED ON A1 FRAME

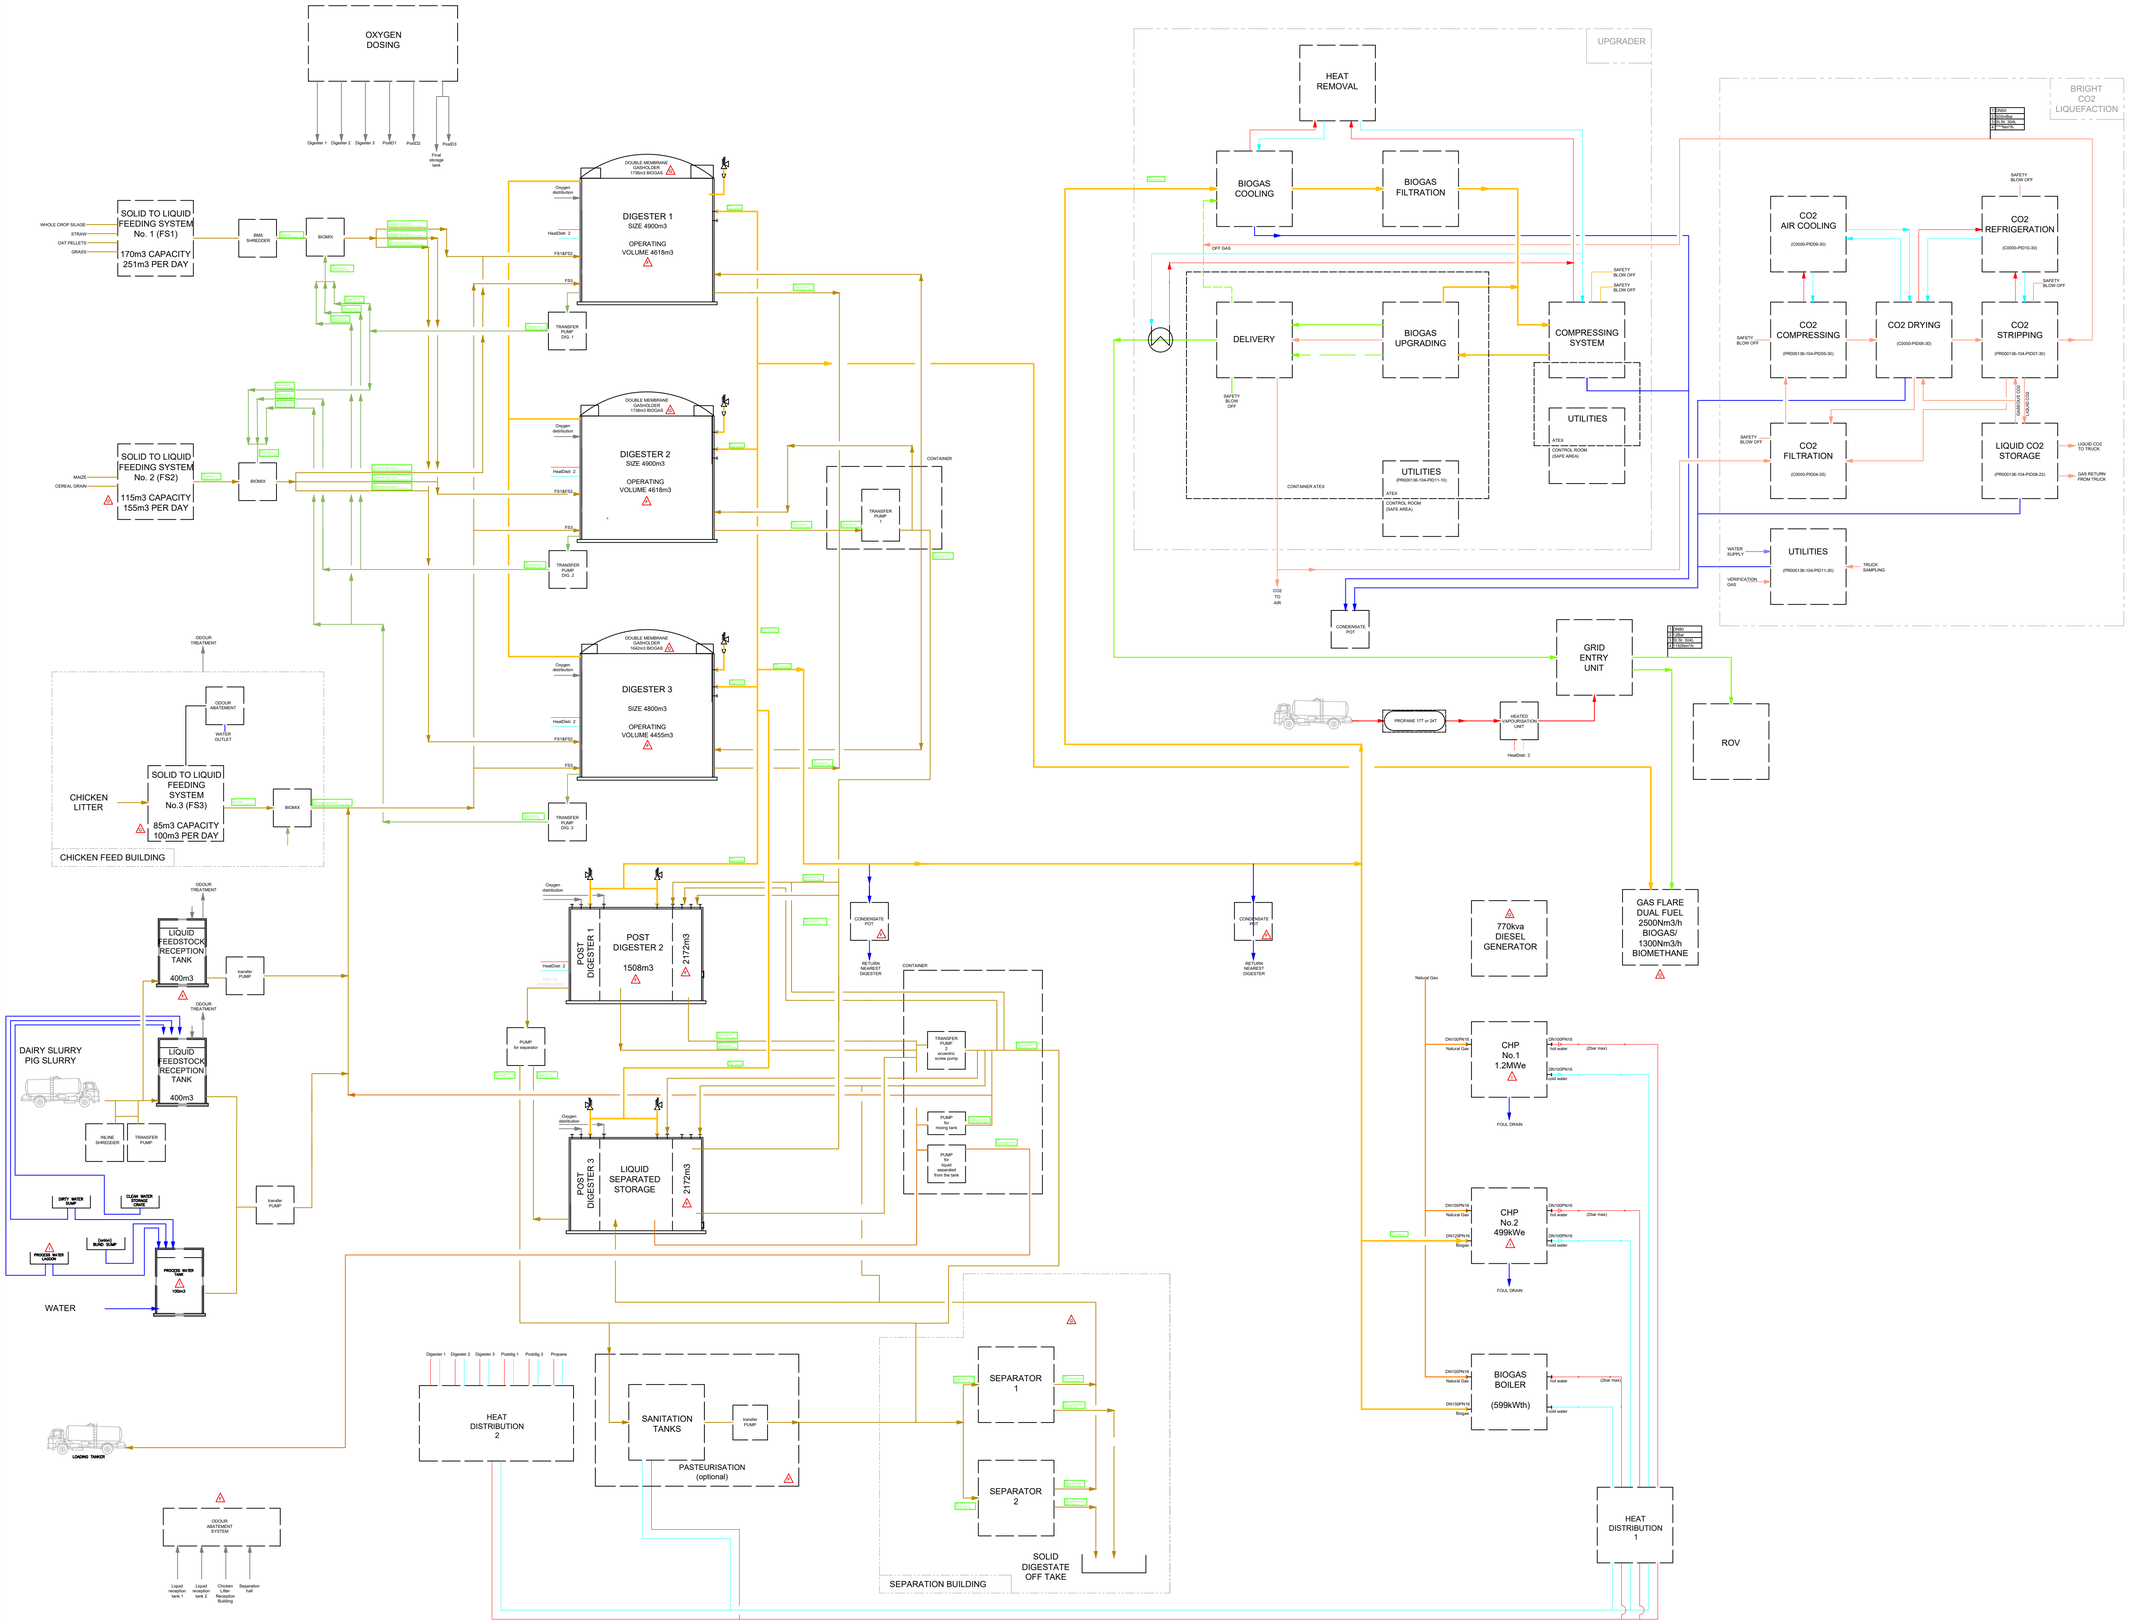

NOTES:-

KEY

- BIOGAS
- BIOMETHANE
- BIOMETHANE REJECT
- NATURAL GAS
- CARBON DIOXIDE
- CONDENSATE
- OXYGEN
- HOT WATER
- COLD WATER
- DIGESTATE
- LIQUID WASTE/SUBSTRATE
- FRESH WATER
- WASTE WATER
- SIGNAL CABLE

PIPE IDENTIFICATION

1	PIPE SIZE
2	MATERIAL
3	DIN/BSEN
4	FLUID NAME

Rev	Date	Description
I	09/07/26	NOTES AMENDED
H	07/07/26	CHP KW AMENDED
G	04/06/26	OPTIONAL KIT REMOVED WITH UPDATES
F	21/05/26	TANK VOLUMES & GENERAL UPDATE
E	27/03/26	UPDATED FOLLOWING DESIGN REVIEW
D	20/01/26	UPDATED FOLLOWING GAIANOVA REVIEW
C	21/11/25	THIRD ISSUE
B	30/09/25	SECOND ISSUE
A	31/07/25	FIRST ISSUE

acorn BIOENERGY

Job Title

AD Plant.
DEVON AD PLANT

Drawing Title

PROCESS FLOW DIAGRAM

Status: PRELIMINARY

Scale: N.T.S.

Date: JuLY '24

Drawn By: NDJ

Checked: –

Drg. No.: DGPL–ABE–PFD–001 I