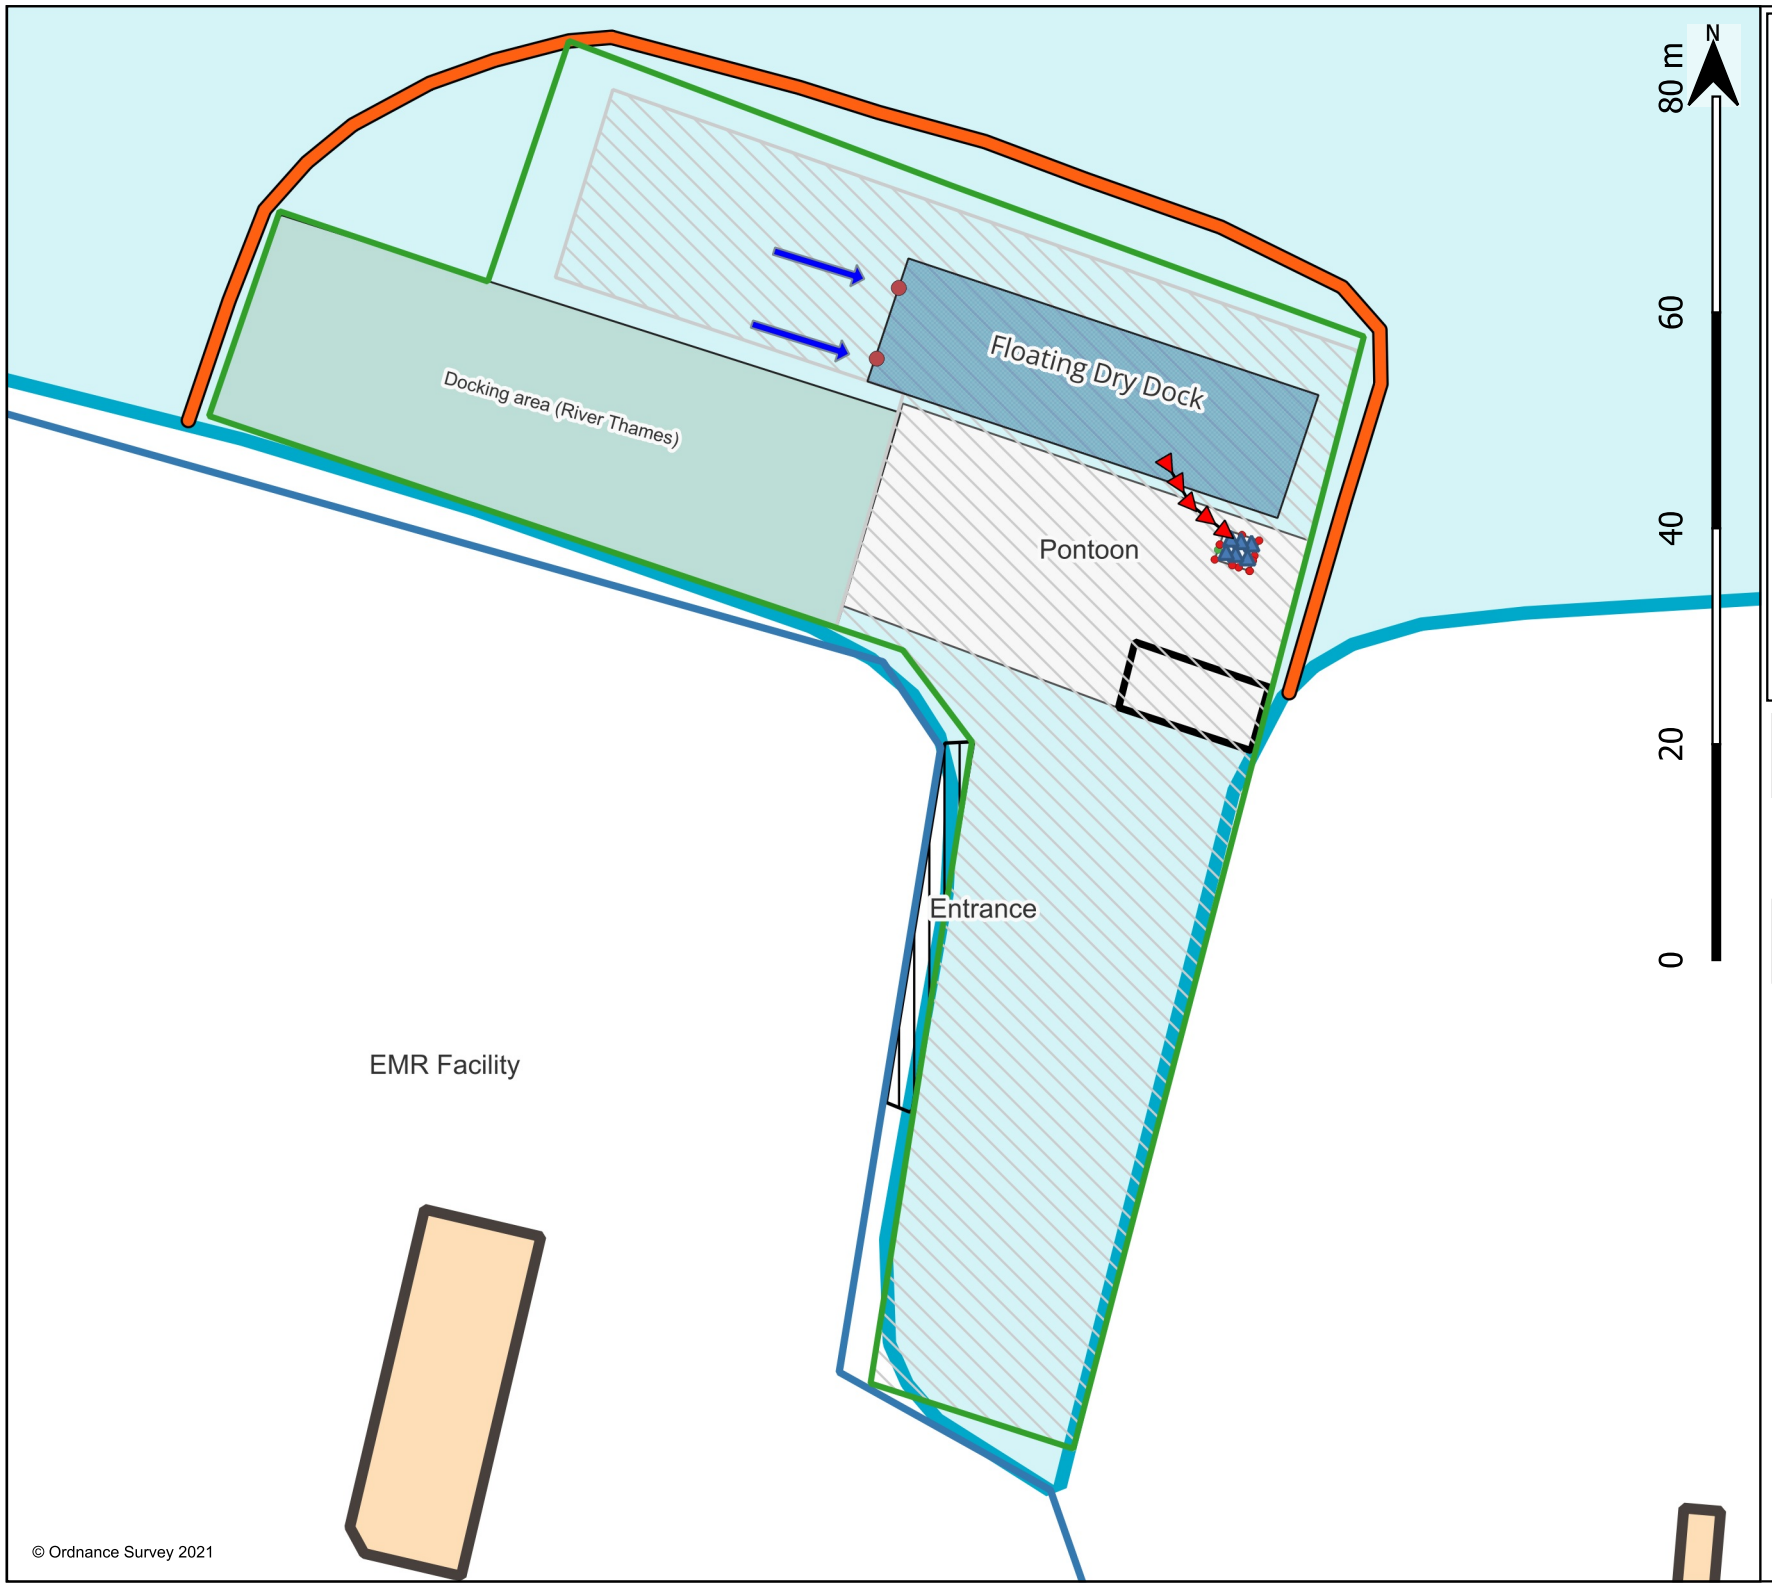


© Ordnance Survey 2021

Key:

- Dry Dock- IBC pump connection pipes
- Direction of water flow
- Dry Dock Valves
- IBC (storage of the contaminated water)
- Pontoon
- Floating Dry Dock
- Floating Containment Boom (150 m)
- Bunded Containment Area
- Welfare facilities

Project: Bespoke Permit Application	Drawing Title: Drainage Plan
Address: Secure Measures Marine Ltd, Manor Road, Erith DA8 2AD	
Ref: K508.1~20~008	1:700
Drawn By: JMS	Date: 2026-08-27
Revison: Rev A	

Secure Measures Marine Ltd.
Marine Dismantling and Decommissioning Specialists

wiser environment