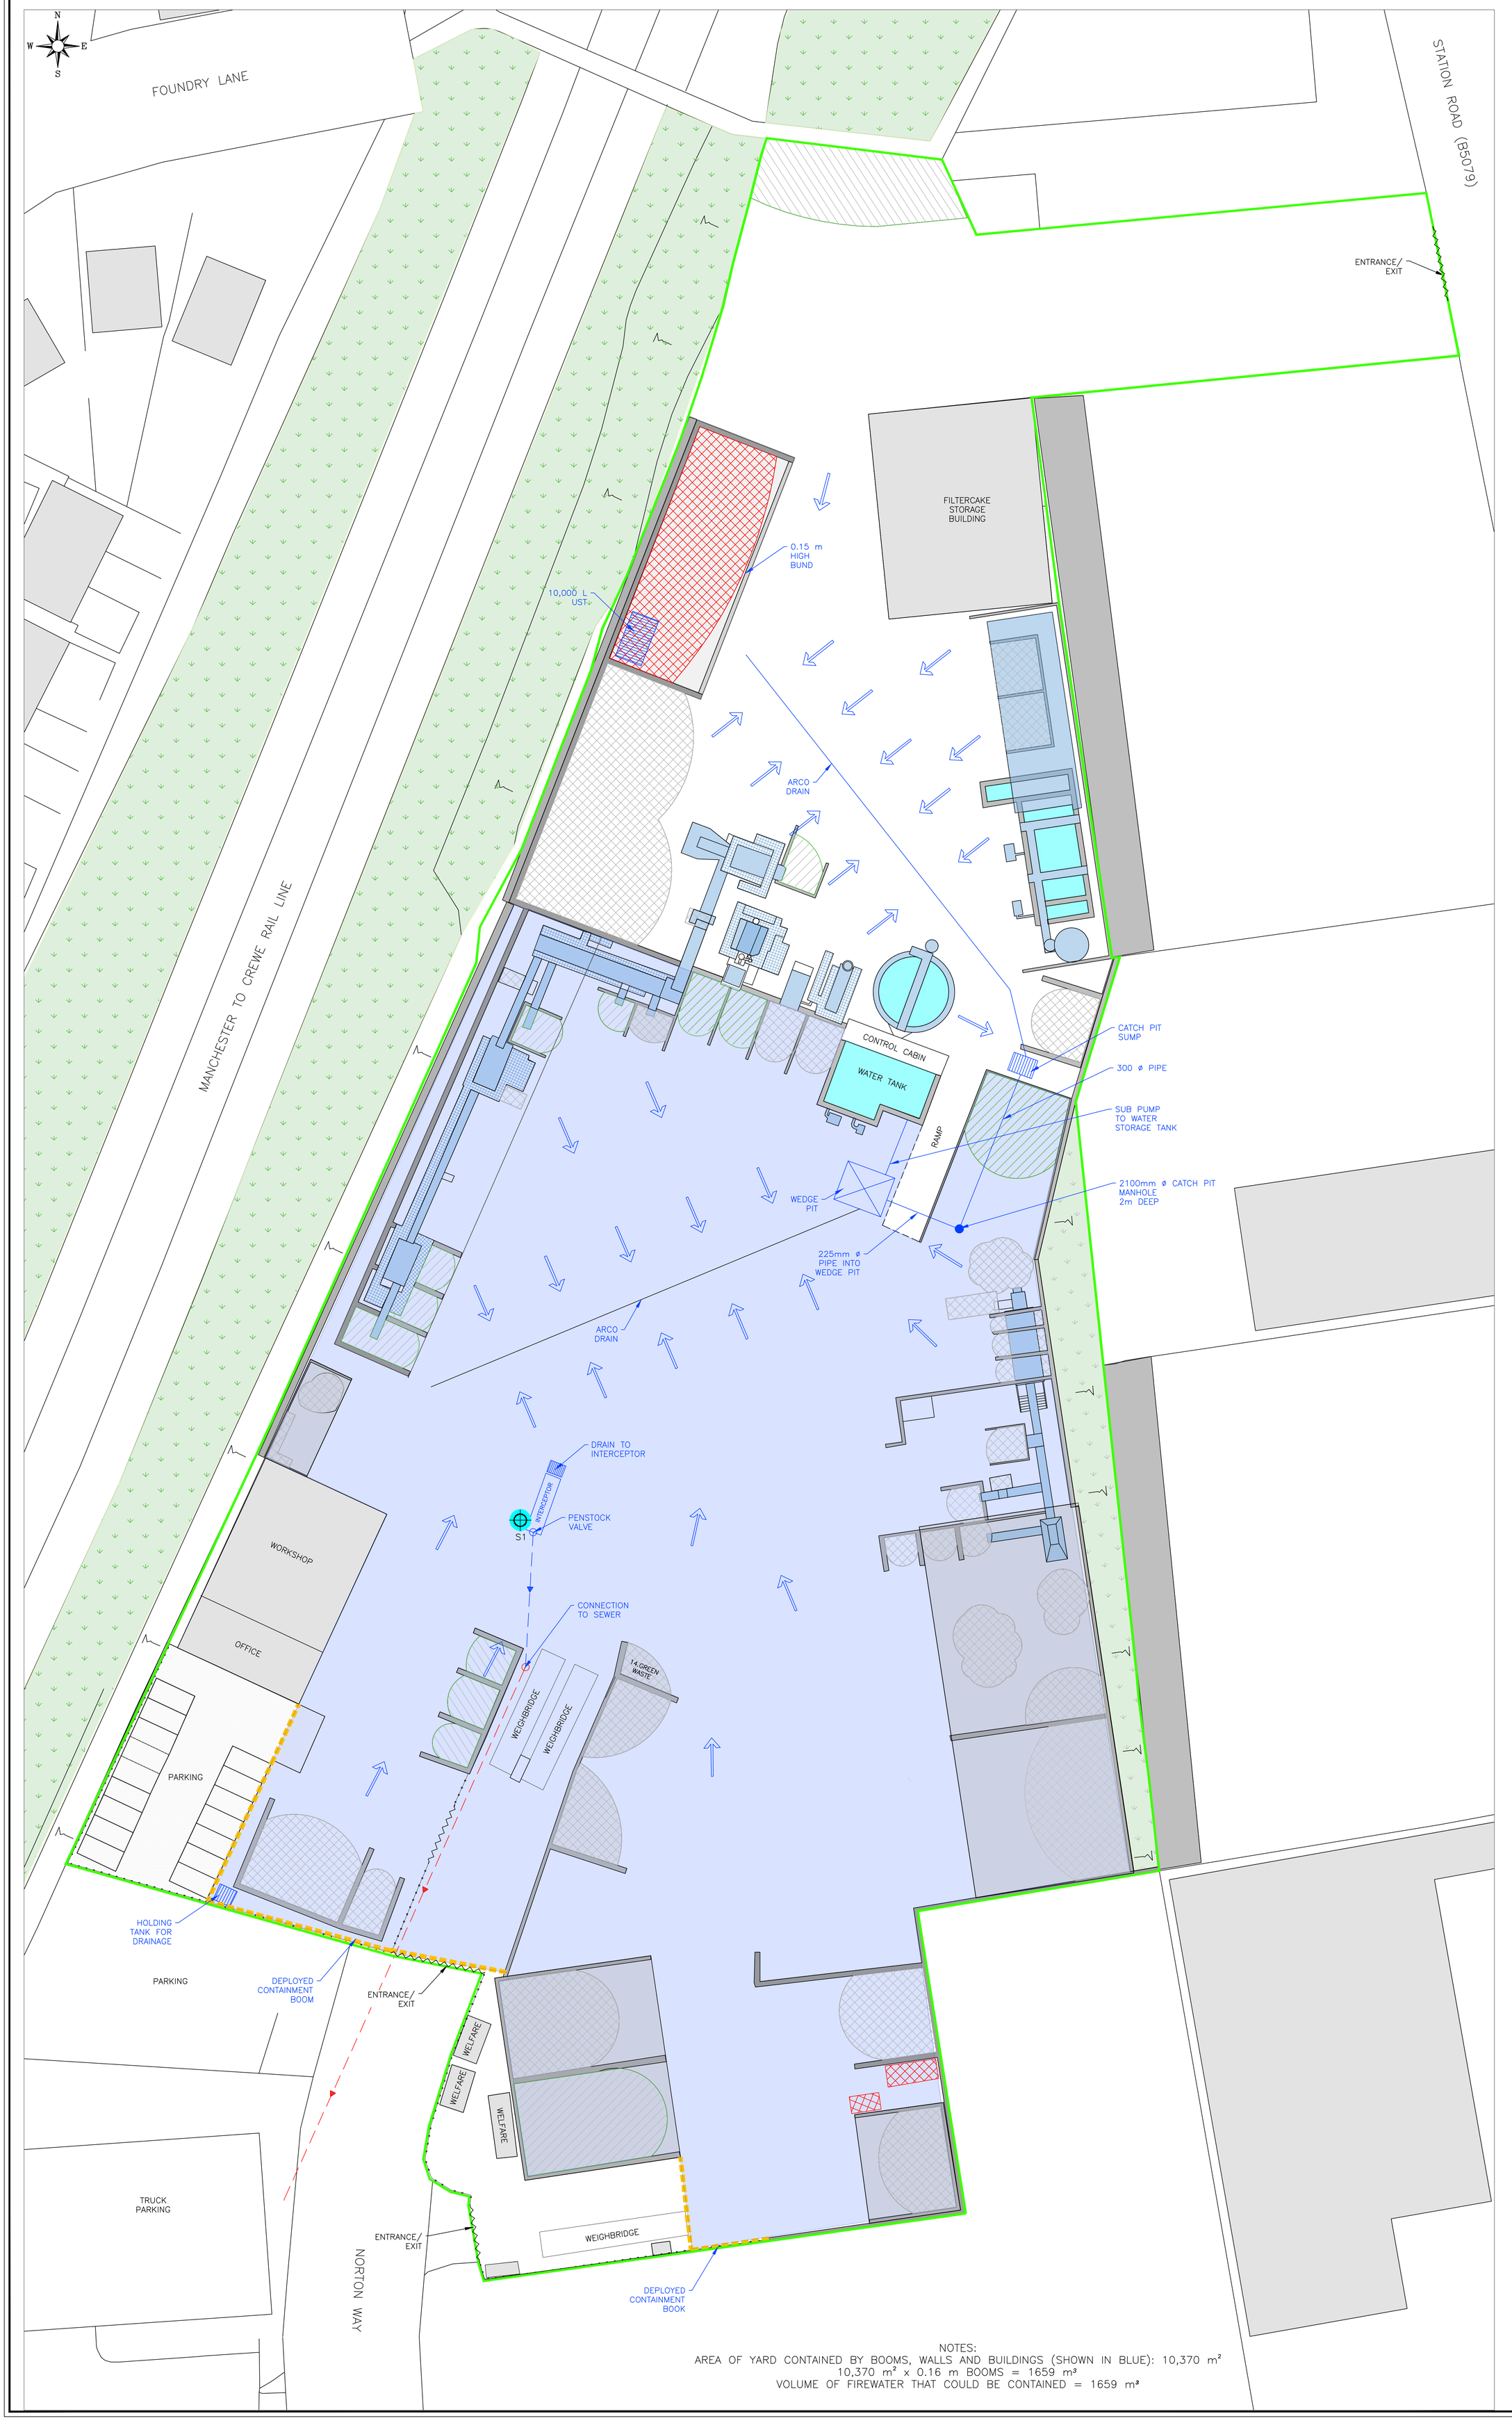


Legend

- PERMIT BOUNDARY
- BUILDING
- WOODLAND
- NON–HAZARDOUS WASTE STORAGE
- HAZARDOUS WASTE STORAGE
- NON–WASTE STORAGE OR PRODUCT
- GATES
- BOUNDARY FENCING
- FIREWATER CONTAINED
- SURFACE FLOW DIRECTION
- FOUL SEWER
- CONTAINMENT BOOM
- S1 SURFACE WATER DISHCARGE AND SAMPLING POINT

NOTES:
AREA OF YARD CONTAINED BY BOOMS, WALLS AND BUILDINGS (SHOWN IN BLUE): 10,370 m²
10,370 m² x 0.16 m BOOMS = 1659 m³
VOLUME OF FIREWATER THAT COULD BE CONTAINED = 1659 m³

REV.	DESCRIPTION	DATE	BY
A	MINOR MODIFICATIONS	21/5/26	MYB

STARLING ENVIRONMENTAL LIMITED
67 Chorley Old Road, Bolton, Greater Manchester, BL1 3AJ
www: starlingenvironmental.co.uk
email: claire@starlingenvironmental.co.uk
Tel: 07989 673122

CLIENT.
ENVIRO SKIPS HIRE LIMITED

JOB TITLE.
ENVIRO SKIPS HIRE LIMITED
SANDBACH
TRANSFER STATION

DRAWING TITLE.
DRAINAGE LAYOUT PLAN

DRAWN BY.	APPROVED BY.	DRAWING No.
M.Y.B	C.G	161/03A
DATE. 08/08/25	SCALE. 1:250	