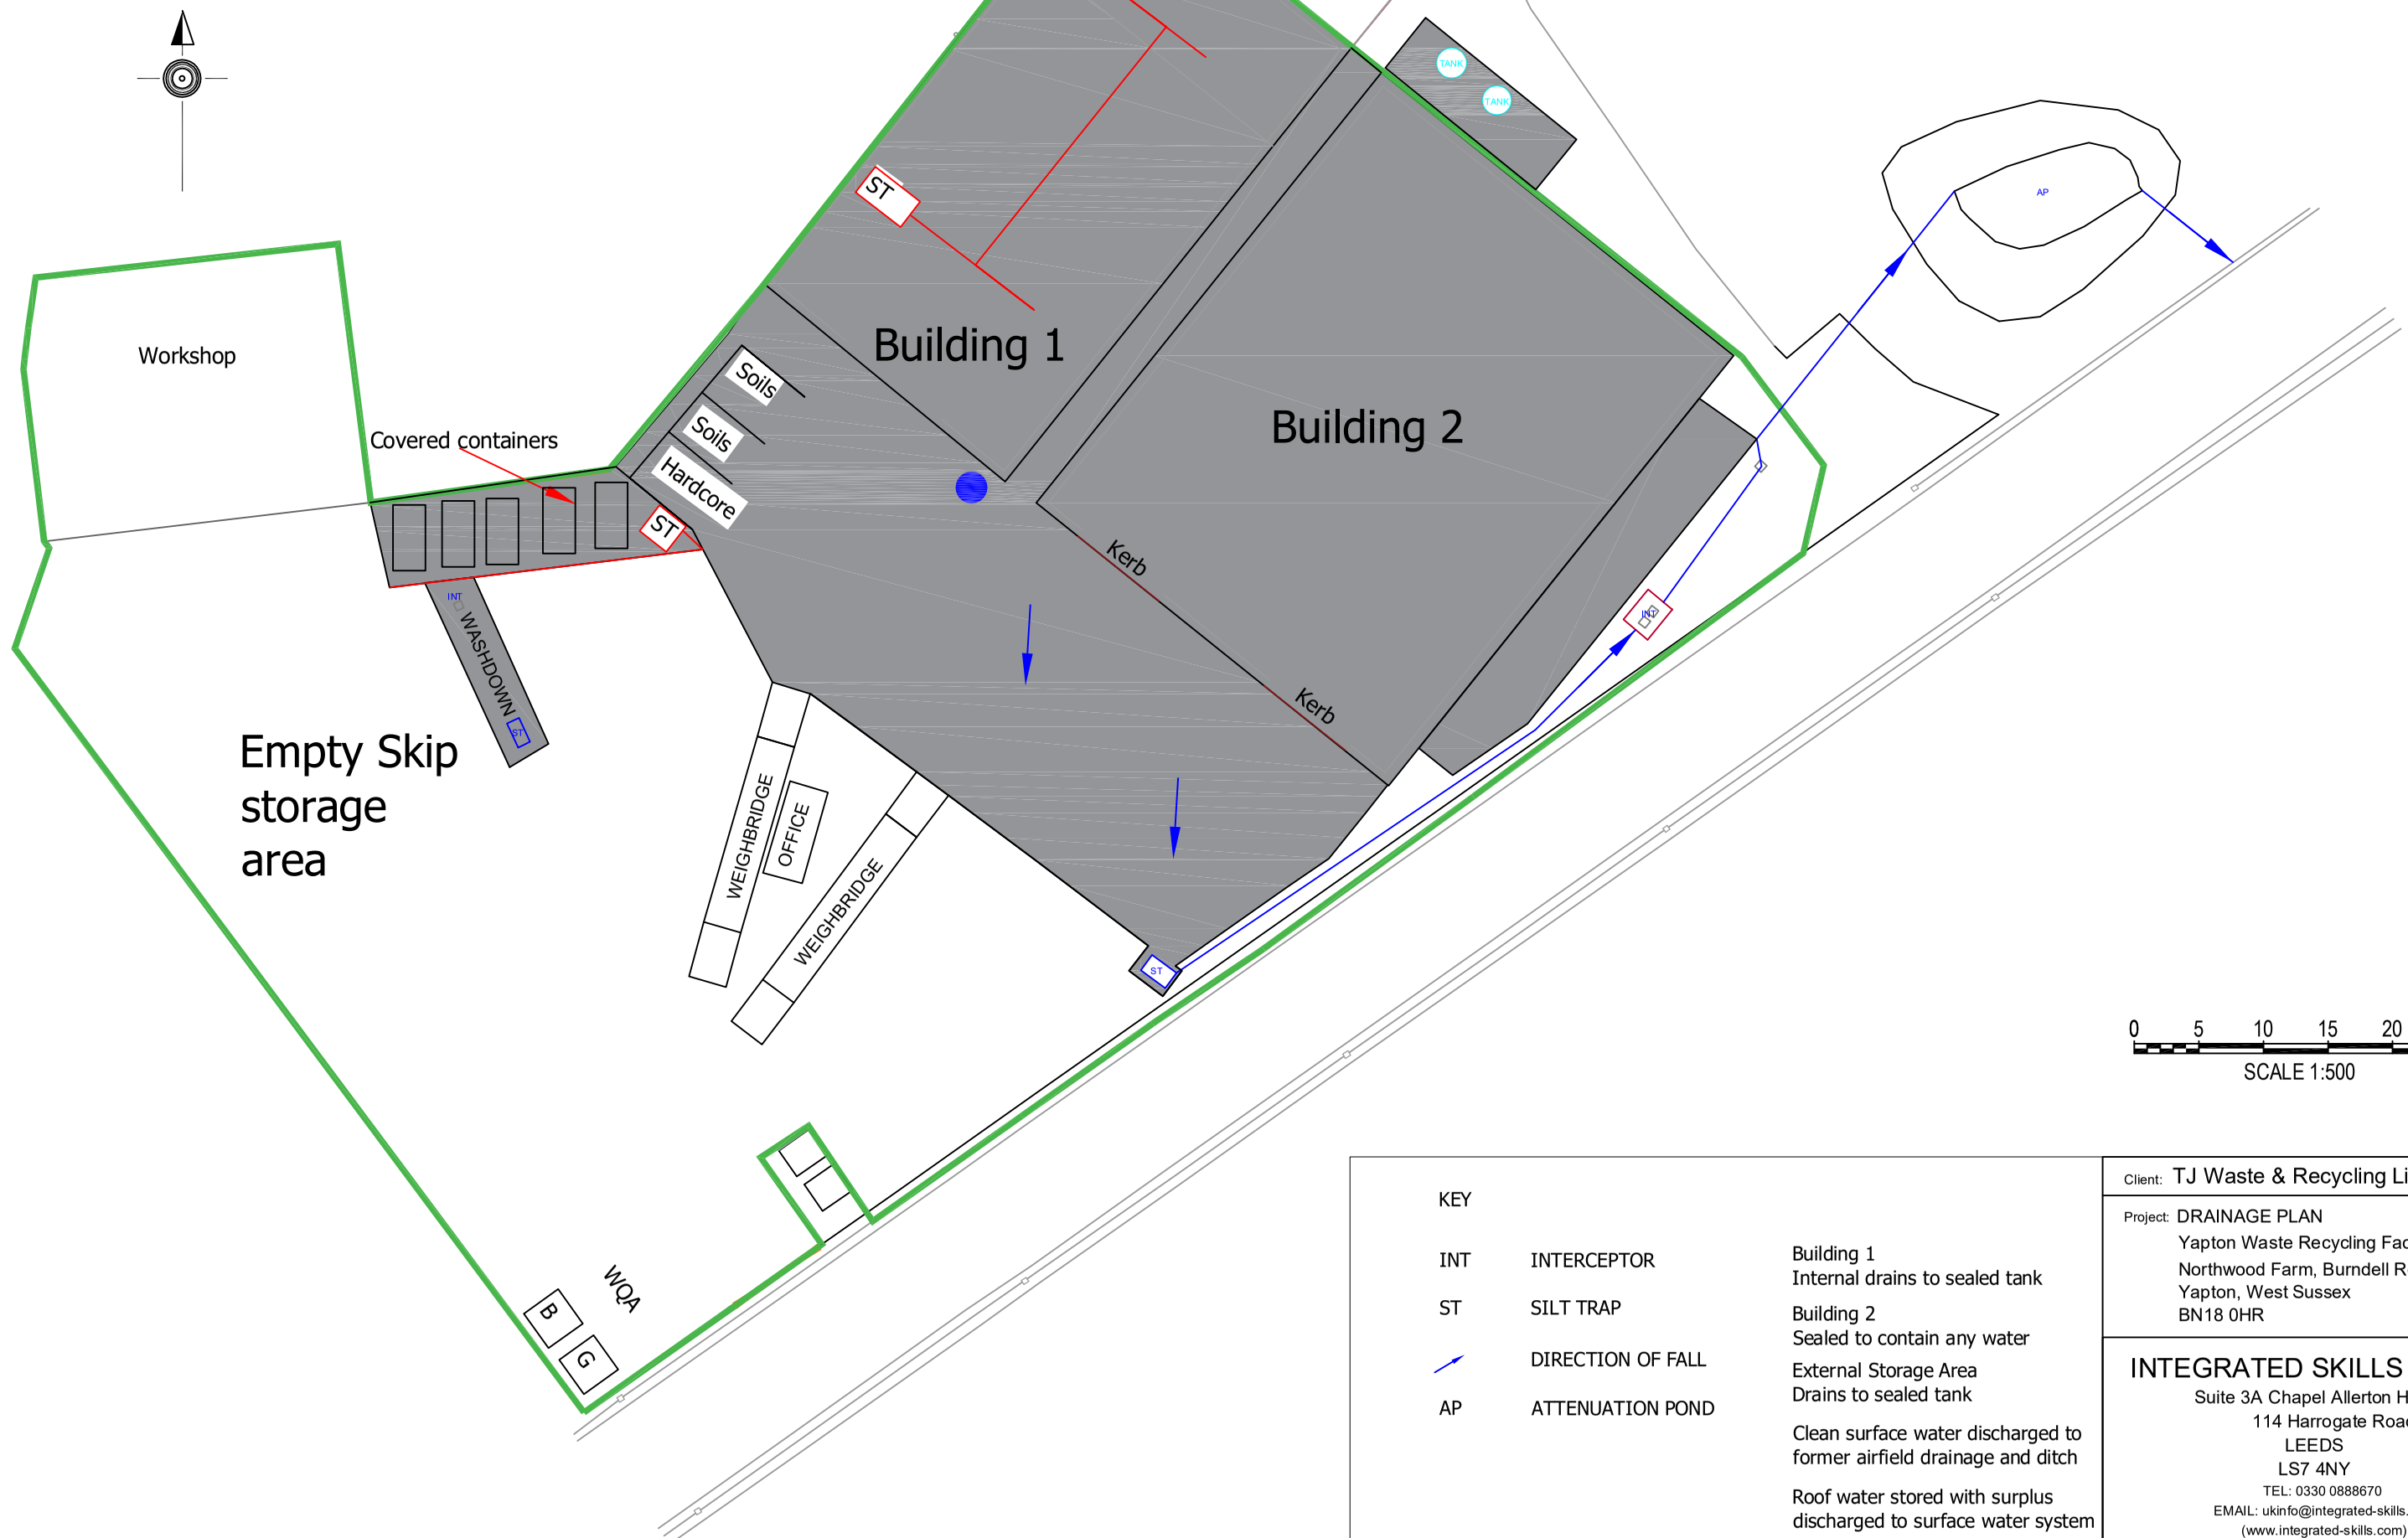


KEY

INT	INTERCEPTOR
ST	SILT TRAP
	DIRECTION OF FALL
AP	ATTENUATION POND

Building 1
Internal drains to sealed tank

Building 2
Sealed to contain any water

External Storage Area
Drains to sealed tank

Clean surface water discharged to former airfield drainage and ditch

Roof water stored with surplus discharged to surface water system

Client: TJ Waste & Recycling Limited

Project: DRAINAGE PLAN
Yapton Waste Recycling Facility
Northwood Farm, Burndell Road
Yapton, West Sussex
BN18 0HR

INTEGRATED SKILLS LIMITED
Suite 3A Chapel Allerton House
114 Harrogate Road
LEEDS
LS7 4NY
TEL: 0330 0888670
EMAIL: ukinfo@integrated-skills.com
(www.integrated-skills.com)

Date: July 2026

Scale: 1:500@A3

Dwg: TJ-YWR-DRAIN-01 Rev A