Figure 1: Site location plan

Scale

Scale 1:25,000 metres

0 100 250 500 1000 2000

Key

Site installation boundary



Date	January 2026
Revision	Final Rev 0
Scale	1:25,000 @ A4
PESL No.	MON.024.b


Project

Mondelez UK Confectionery Production Ltd, Sheffield
Application for Environmental Permit EPR/ZP3722SD

Drawing title

Figure 1: Site location

Figure 2: Installation layout

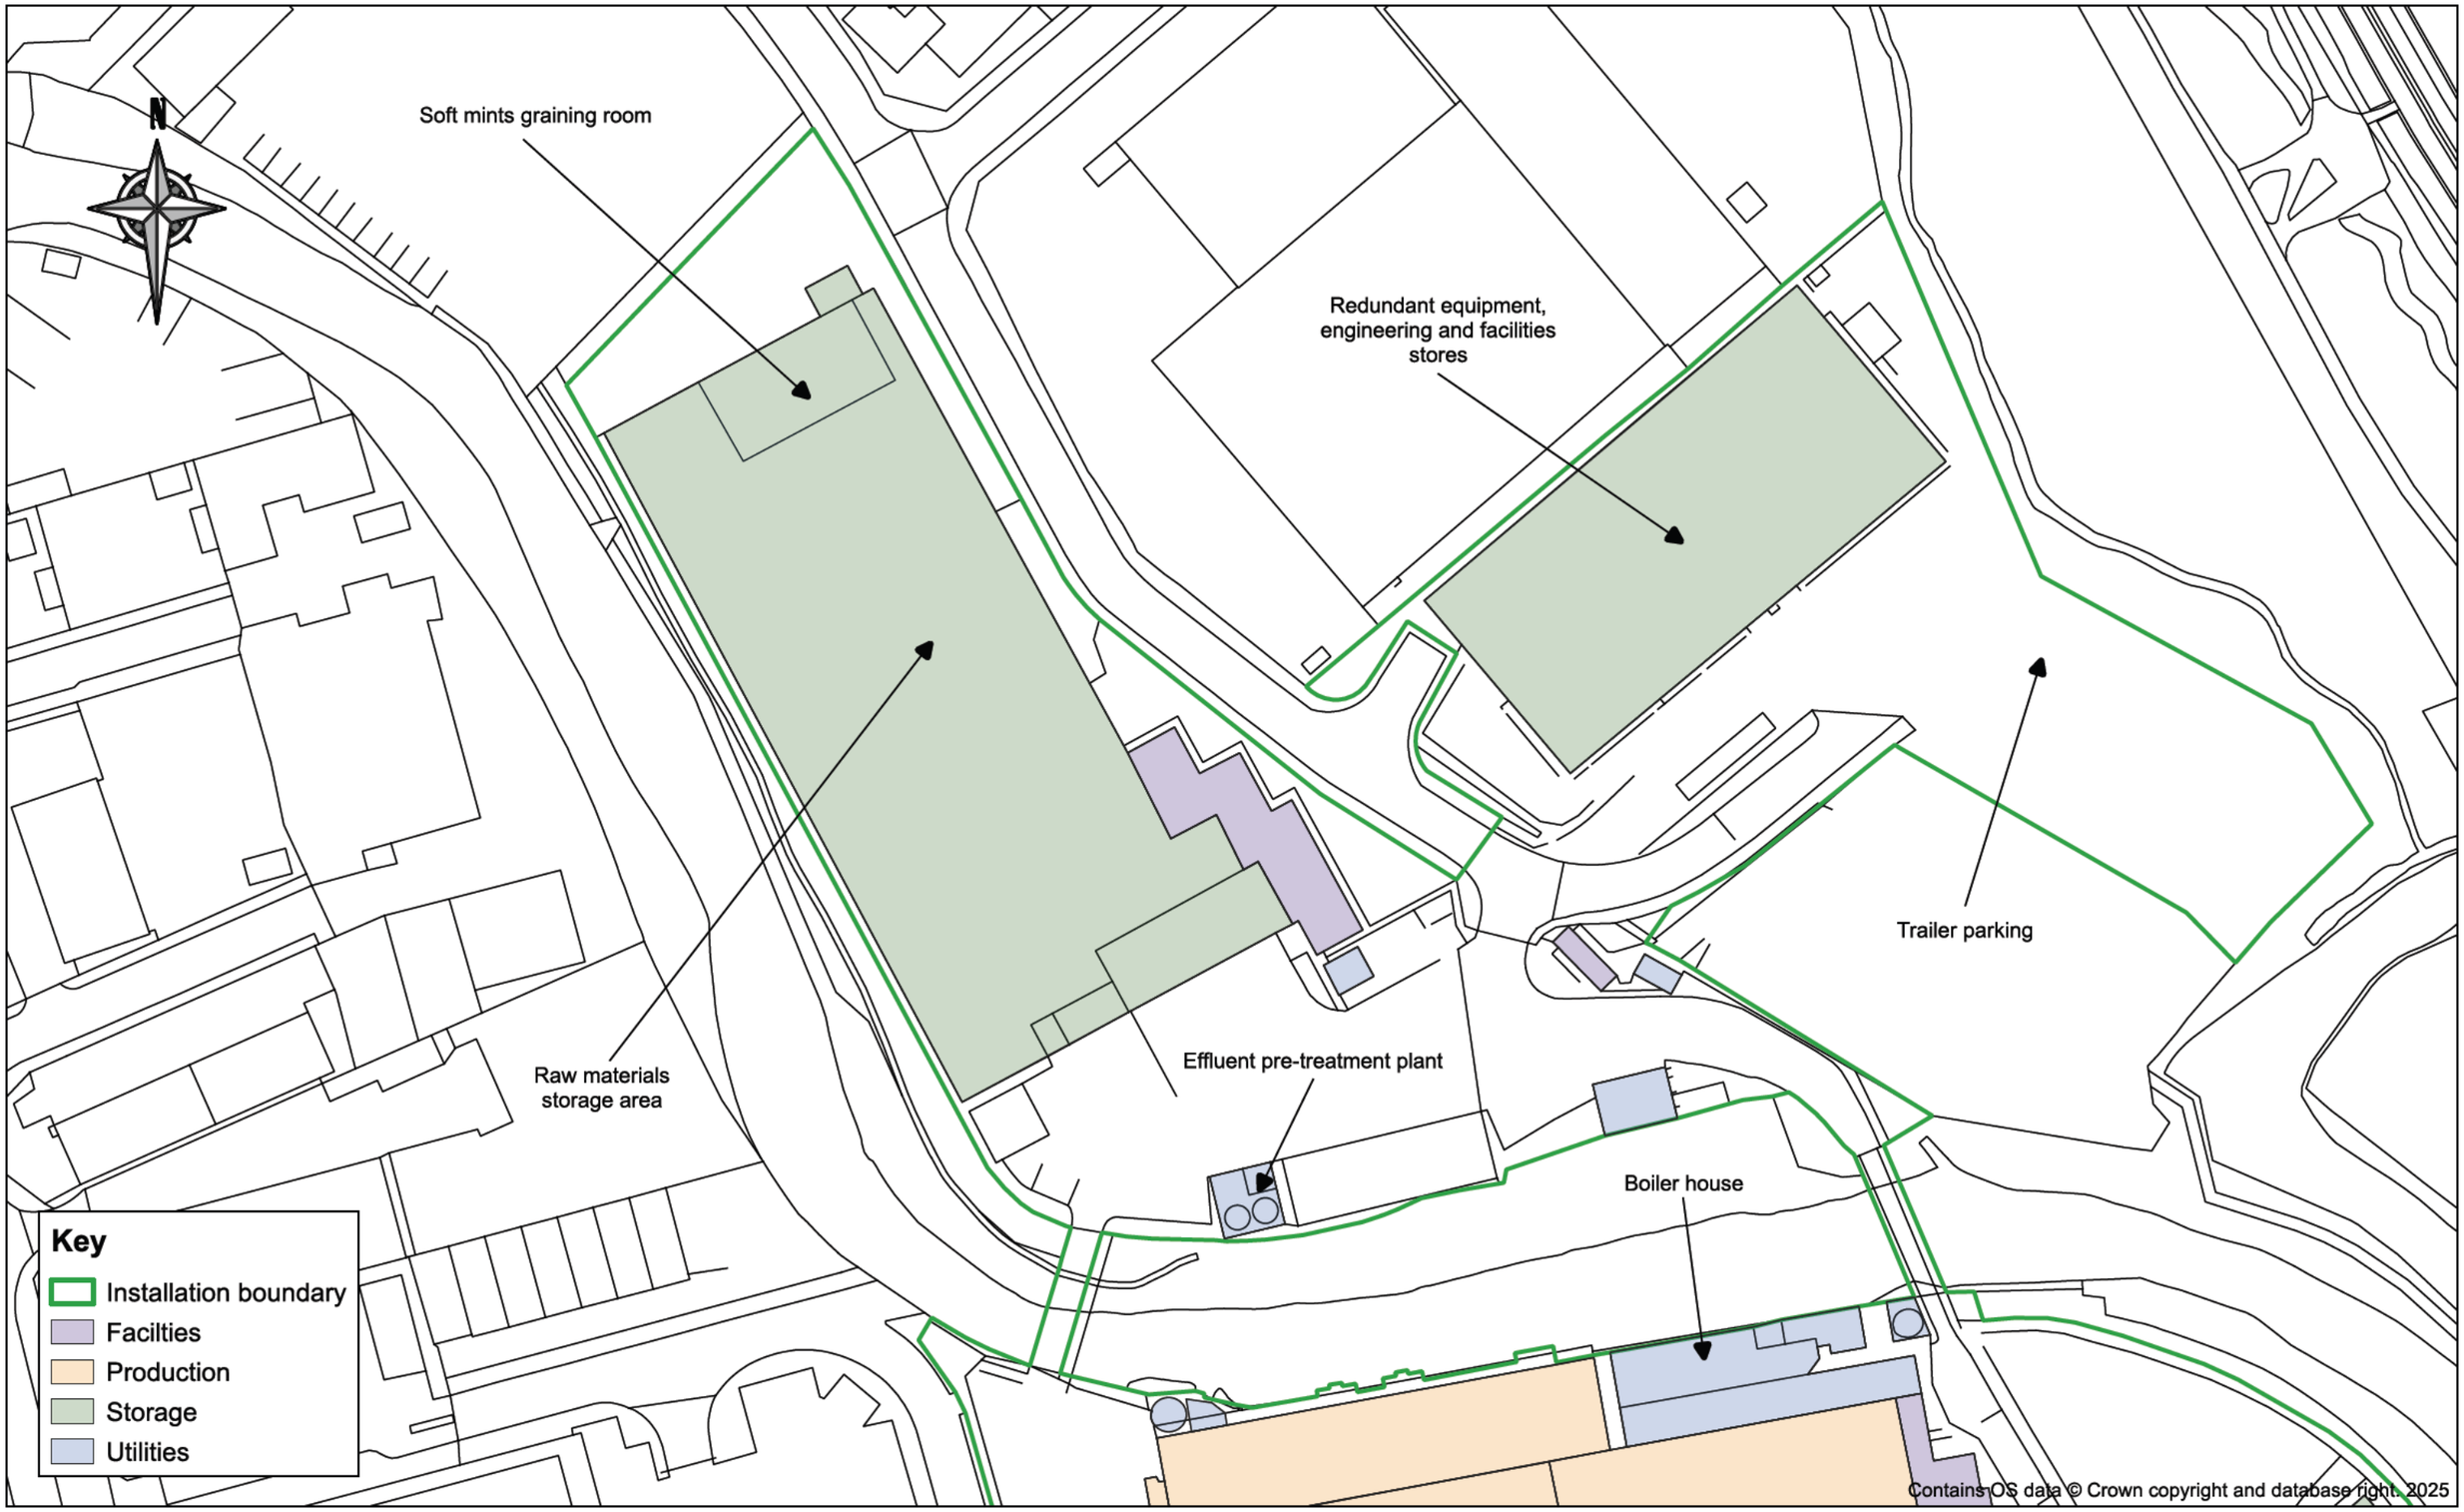

Scale

0 25 50 75 100 m

Mondelēz International
SNACKING MADE RIGHT

Project Environmental Solutions

Date	January 2026
Revision	FINAL Rev 0
Scale	1:1,000 @ A3
PESL No.	MON.024.b

Project
Mondelez UK Confectionery Production Ltd, Sheffield
Application for Environmental Permit EPR/ZP3722SD

Drawing title
Figure 2: Installation Layout (Sheet 1 of 2)



Scale

0 25 50 75 100 m

Mondelēz International
SNACKING MADE RIGHT

Project Environmental Solutions

Date	January 2026
Revision	FINAL Rev 0
Scale	1:1,000 @ A3
PESL No.	MON.024.b

Project
Mondelez UK Confectionery Production Ltd, Sheffield
Application for Environmental Permit EPR/ZP3722SD

Drawing title
Figure 2: Installation Layout (Sheet 2 of 2)