
OS NORTH

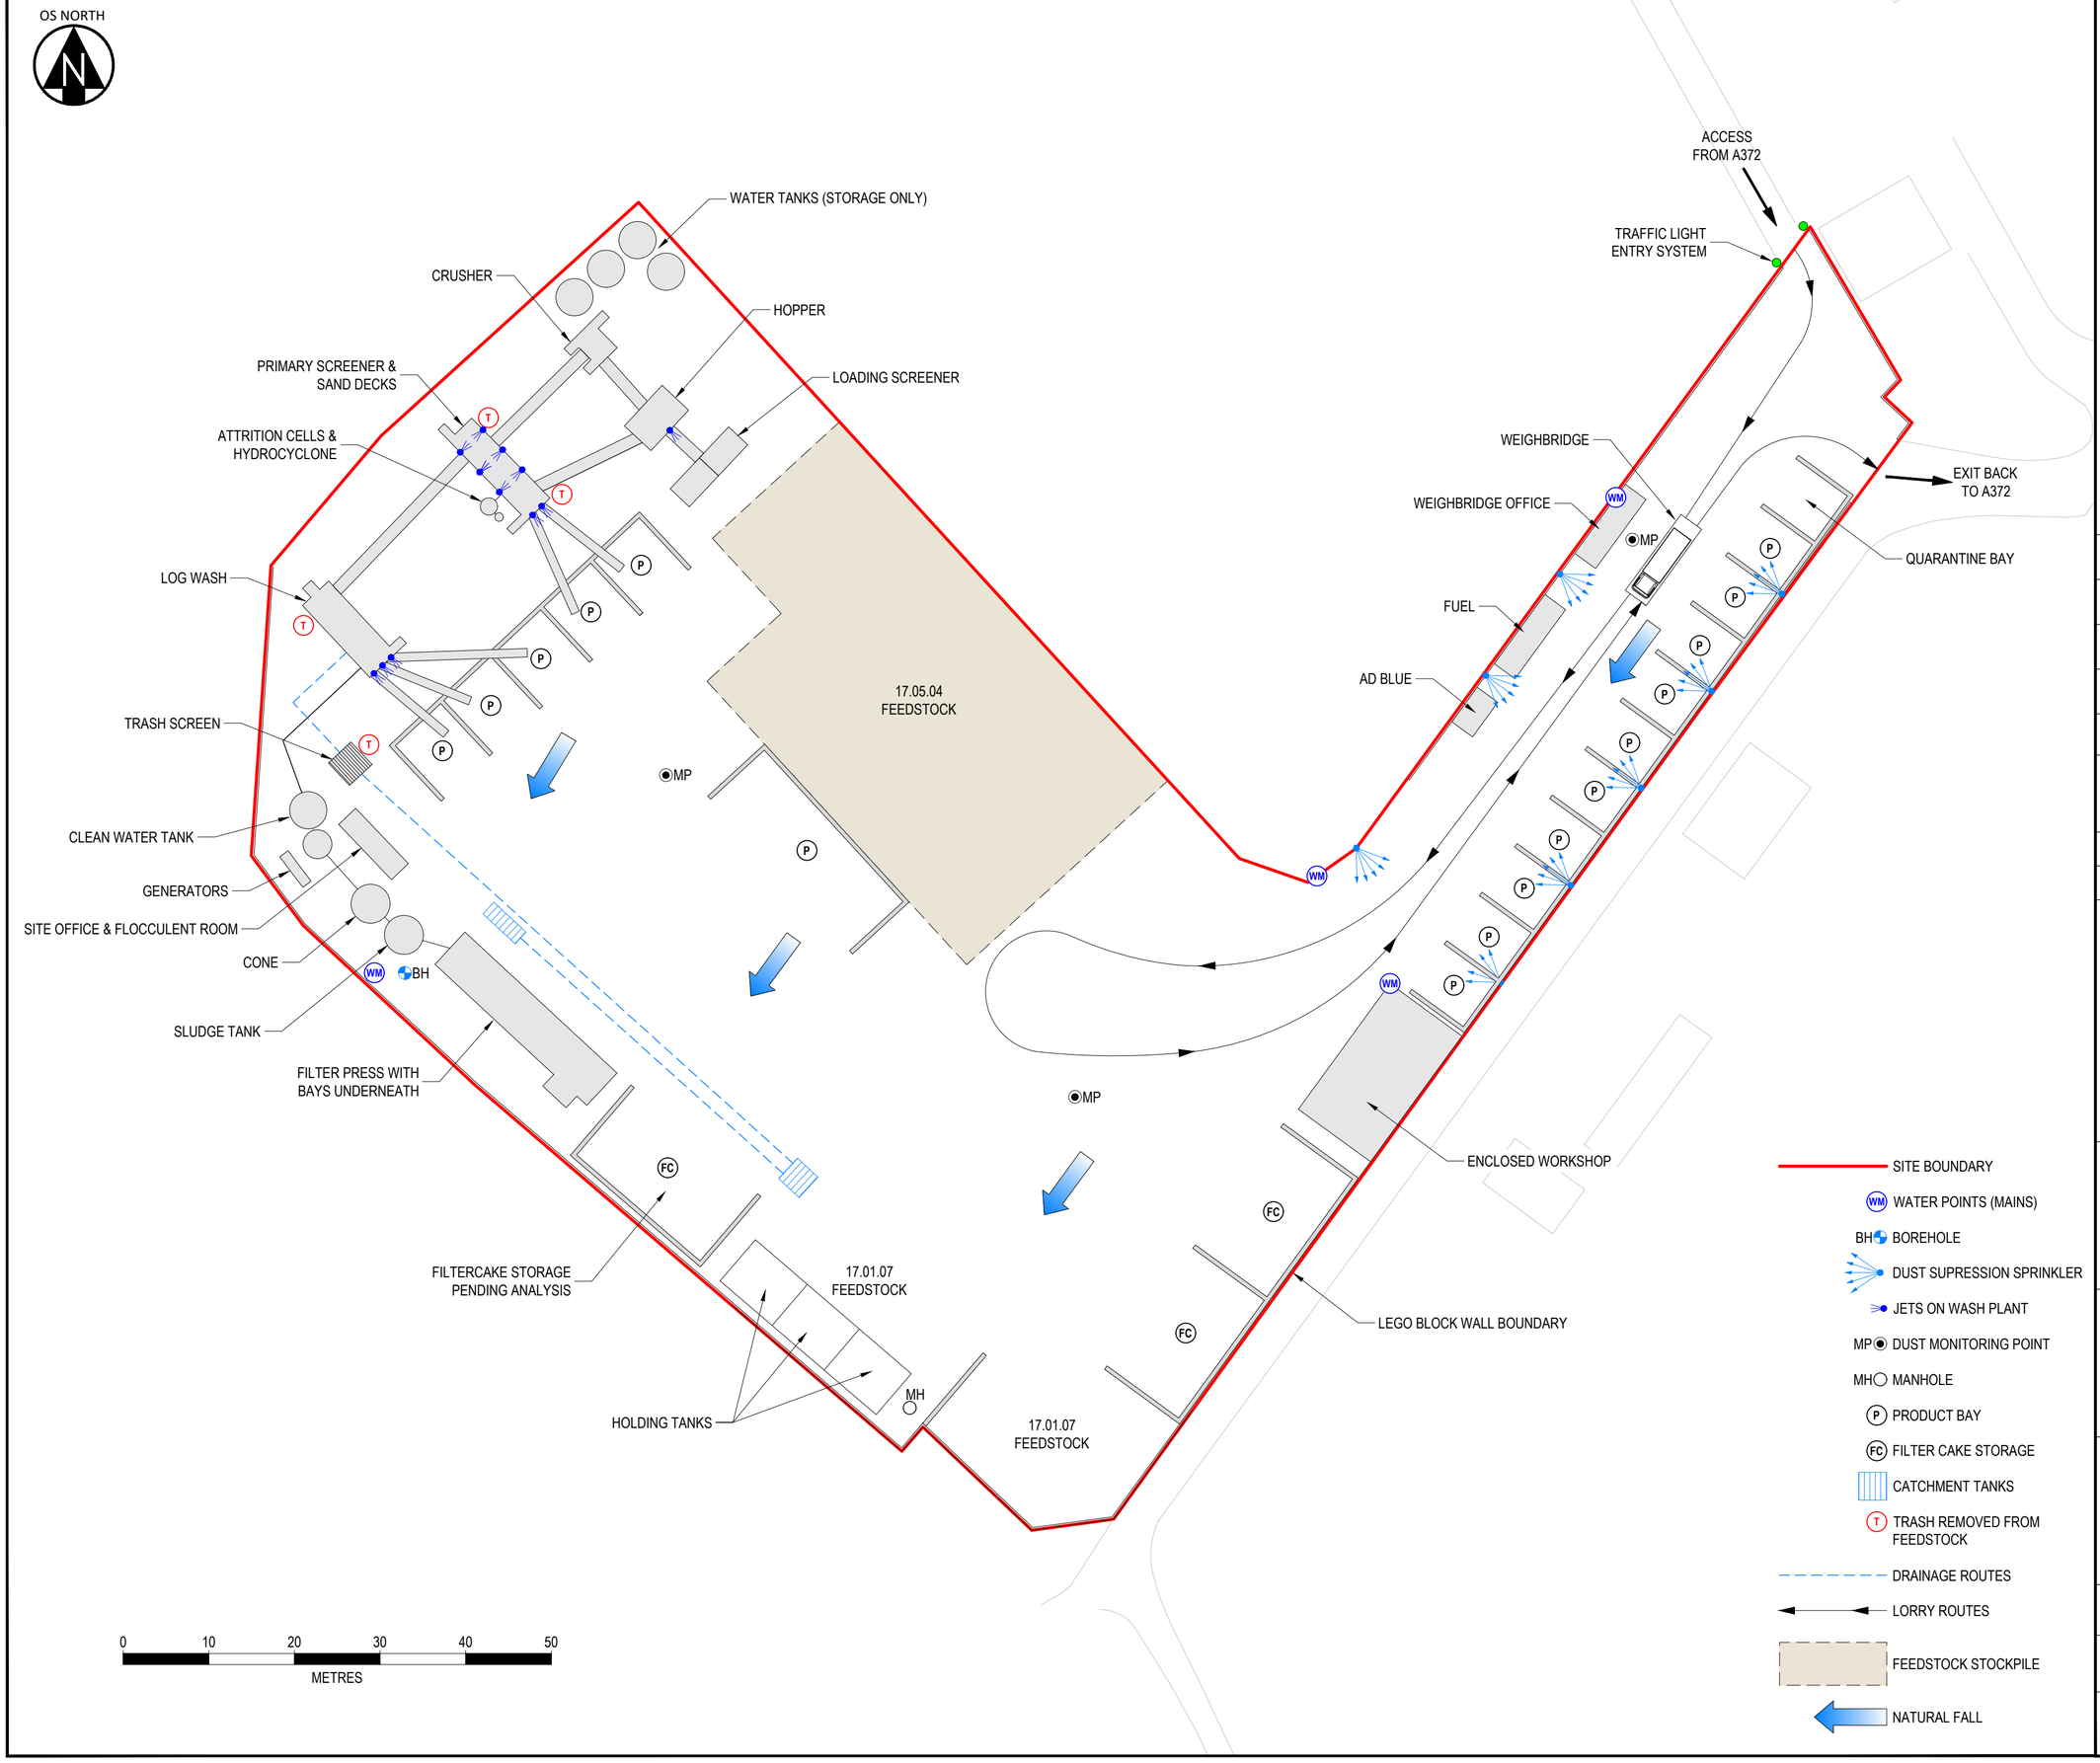

Notes:

FULLY CONCRETED IMPERMEABLE SURFACE.

CLEAN ROOF WATER FROM THE COVERED BAY RUNS NATURALLY OFF THE ROOF TO THE BACK AND DRAINS OFF SITE.

Rev	Date	Description	By	Ckd
G	19/01/26	Updated site layout. Issued for information.	NG	LB
F	11/02/25	Updated boundary & site layout. Issued for information.	NG	LB
E	19/11/24	Dust supression sprinklers added. Issued for information.	NG	LB
D	30/05/24	Updates to site layout & drainage details removed. Issued for information.	NG	SA
C	24/08/23	Tanks repositioned to reflect current site layout. dosing system added.	NG	LB
B	06/06/23	Box drain soakaway removed. Holding tank No.s updated. Waste cake & waste sand bays integrated. Issued for information.	NG	LB
A	23/02/23	Initial issue	NG	LB

mts environmental

Filwood Green Business Park, 1 Filwood Park Lane, Bristol BS4 1ET
Tel: 0117 370 4250
www.mtsenvironmental.co.uk

This drawing is the copyright of MTS Environmental Ltd. No liabilty will be accepted for any amendments to this drawing either printed or digital by parties other than MTS Environmental Ltd.

Client

TOWENS

Project

Westonzoyland

Title

SITE LAYOUT

Drawn	Checked	Scale at A2	Date	Issue Date
NG	LB	1:500	23/02/23	23/02/23

Drawing status

INFORMATION

Drawing No.	Revision
W-MTS-DR-PL-02	G