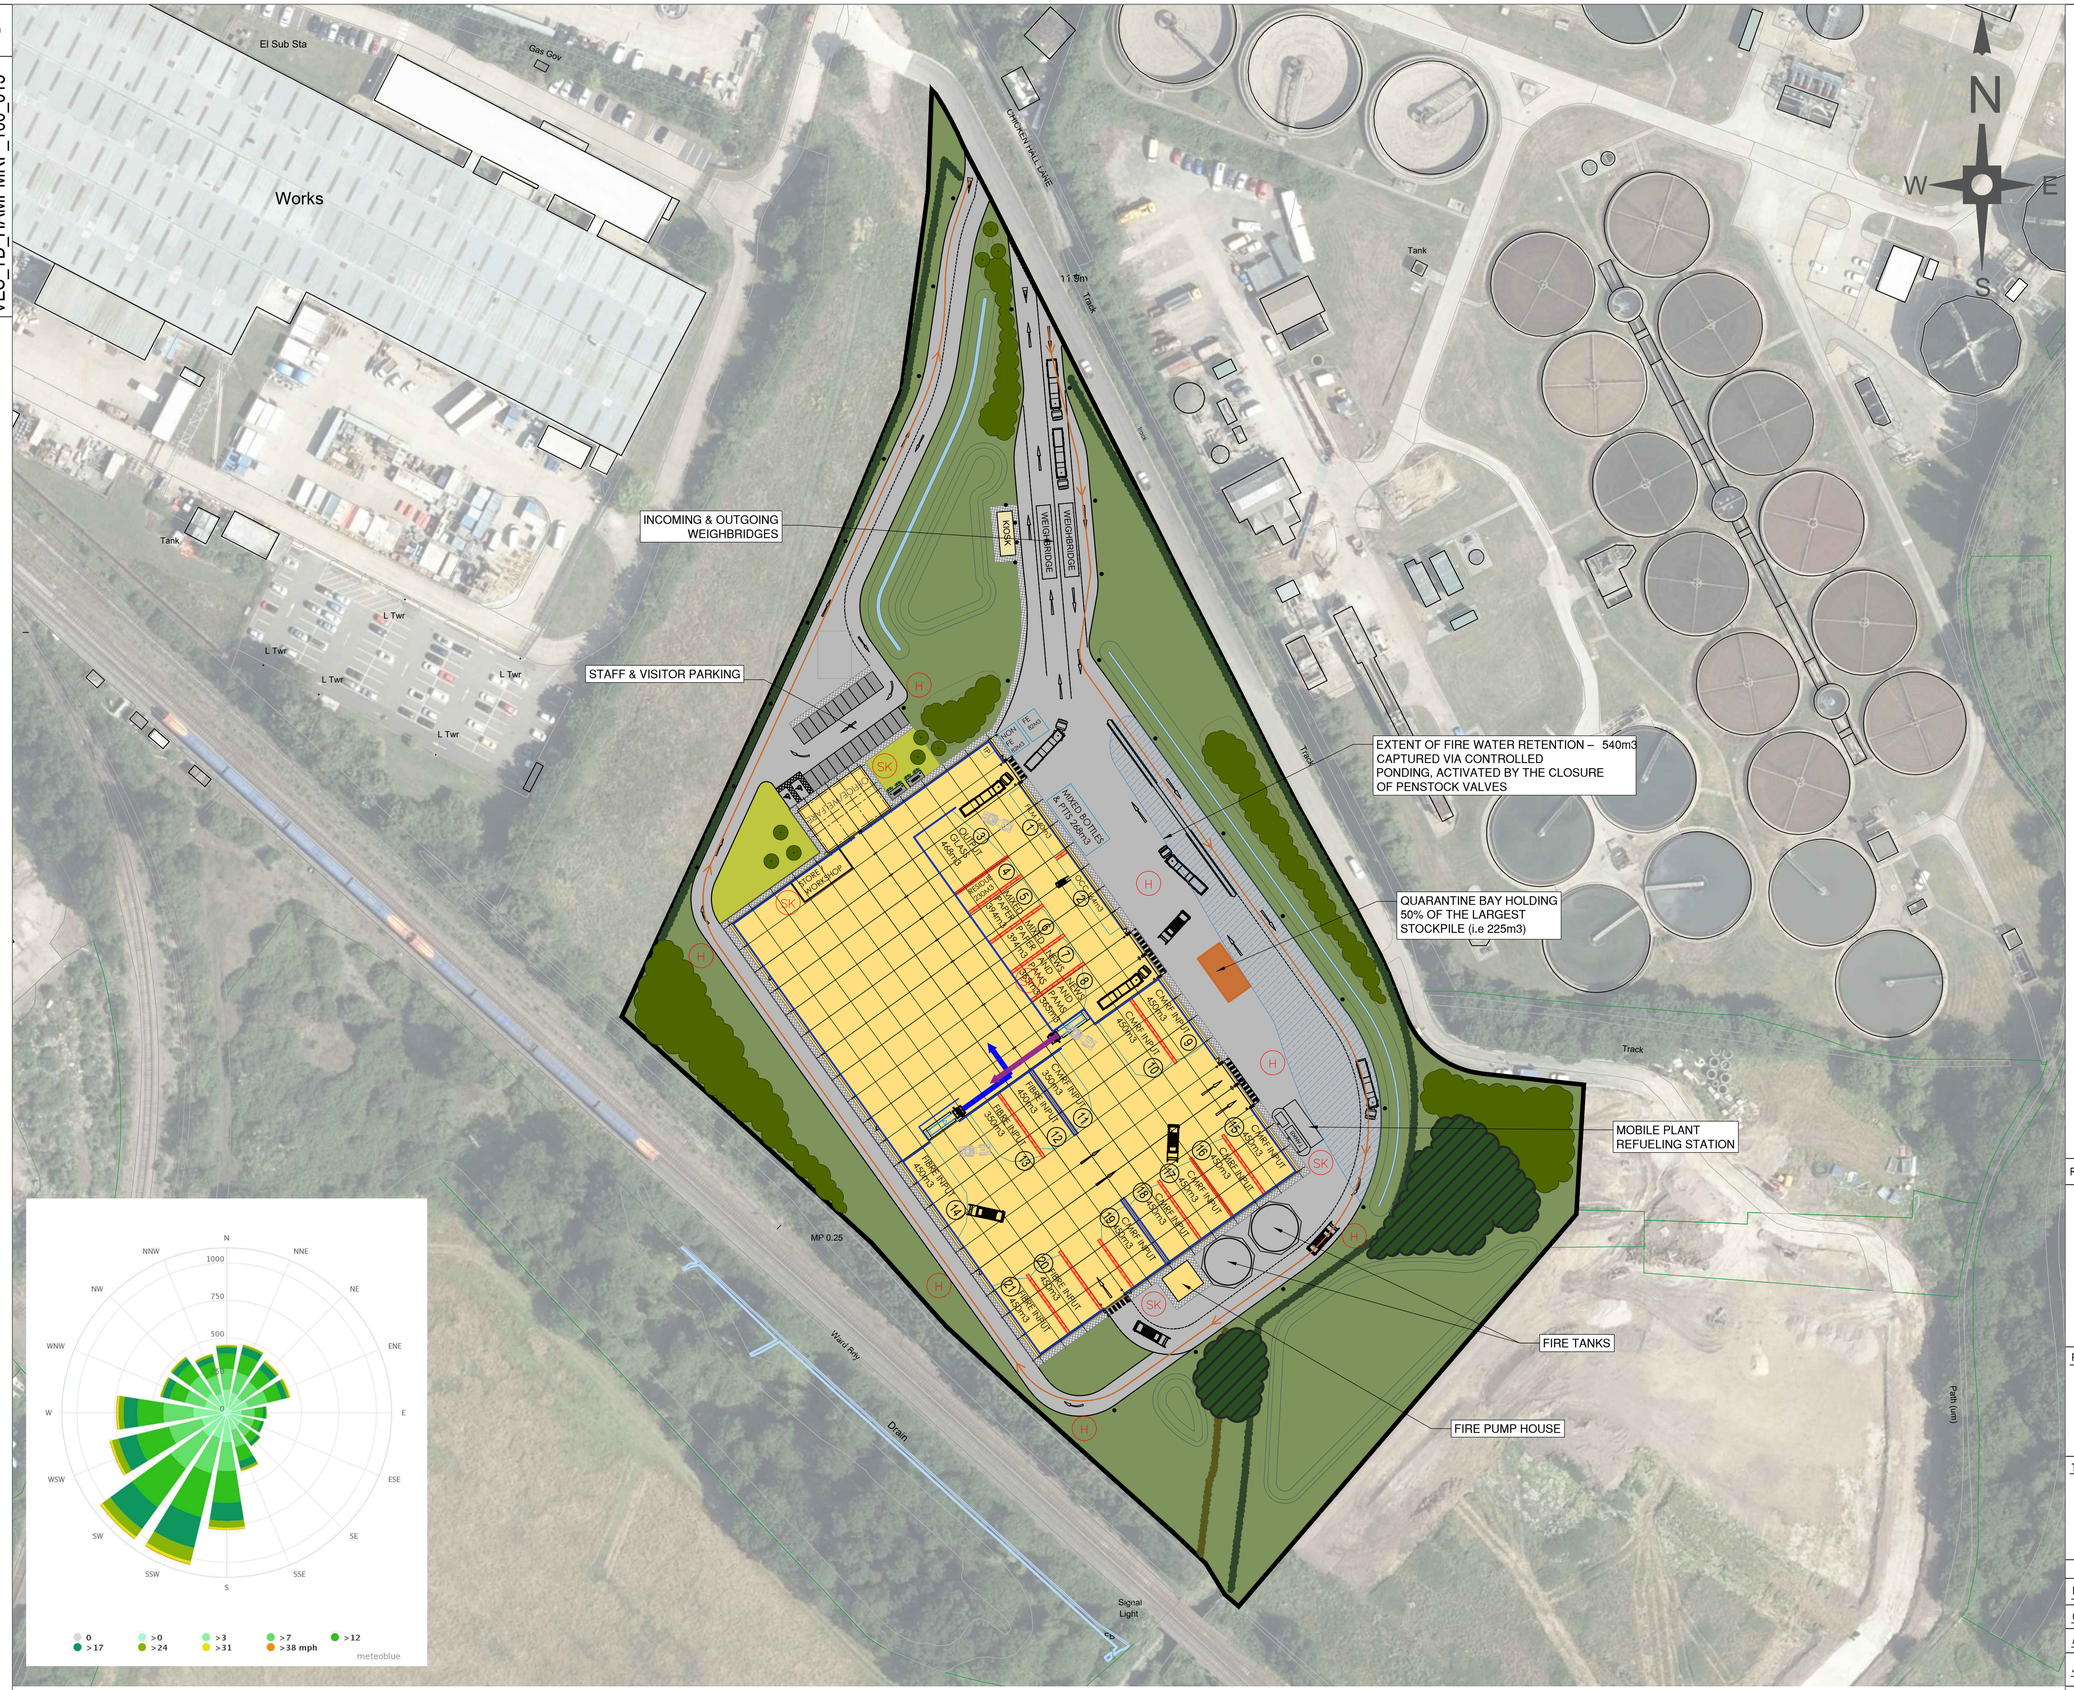
Revision -

Drawing No. VES_TD_HAMPMRF_100_015


El Sub Sta
Gas Gov
Works
Tank
L Twr
L Twr
L Twr
L Twr
L Twr
CHICKEN HALL LANE
11.9m
Track
Tank
Track
INCOMING & OUTGOING WEIGHBRIDGES
KIOSK
WEIGHBRIDGE
WEIGHBRIDGE
STAFF & VISITOR PARKING
H
SK
NON HAZ
HAZ
OUTPUT 448m3
STORE / WORKSHOP
MIXED BOTTLES & PTS 240m3
INPUT 448m3
OUTPUT 448m3
INPUT 448m3
INPUT 448m3
IN