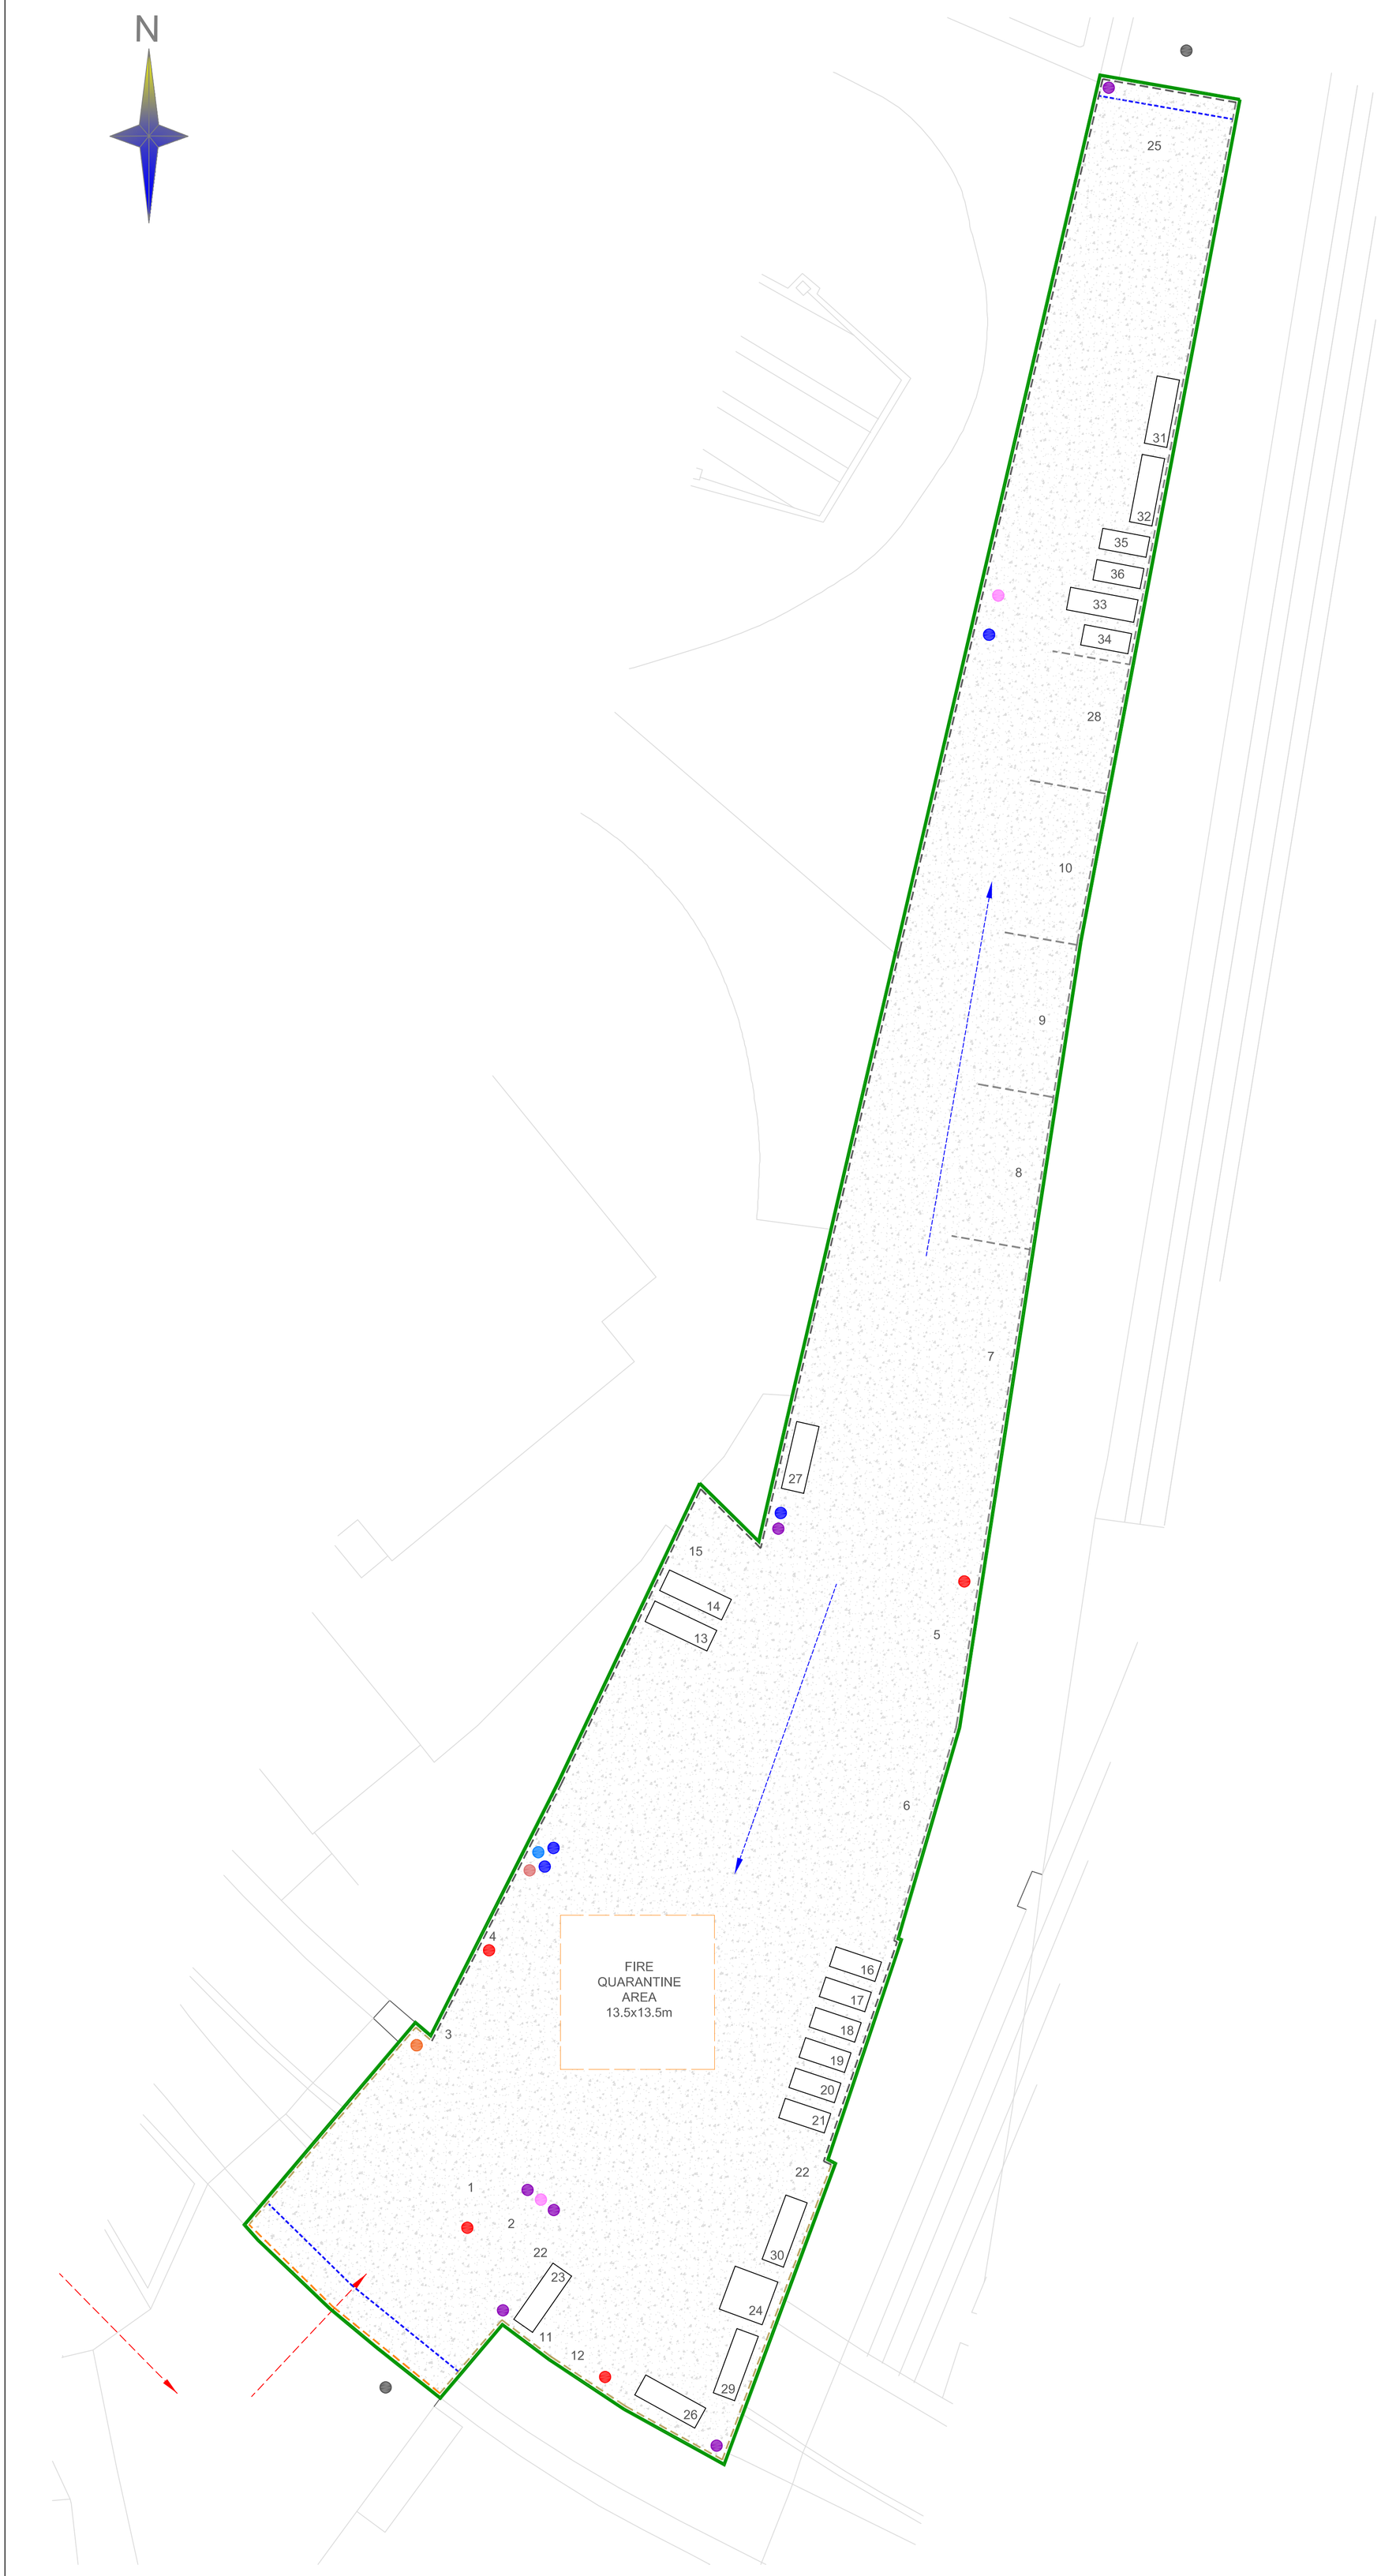


KEY

1	WEIGHBRIDGE
2	OFFICE
3	TOILETS
4	WORKSHOP
5	BALER/SHEAR
6	WASTE ACCEPTANCE AREA (18m x 6m)
7	SCRAP METAL (18m x 6m)
8	SCRAP METAL (12m x 6m)
9	SCRAP METAL (12m x 6m)
10	SCRAP METAL (12m x 6m)
11/12	SCALES
13	SCRAP METAL CONTAINER (6m x 2m)
14	SCRAP METAL CONTAINER (6m x 2m)
15	SCRAP METAL PROCESSING/STORAGE ARE
16	CABLES SKIP (POPS) (1.8m x 4.2m)
17	CABLES SKIP (POPS) (1.8m x 4.2m)
18	SCRAP METAL SKIP (1.8m x 4.2m)
19	SCRAP METAL SKIP (1.8m x 4.2m)
20	SCRAP METAL SKIP (1.8m x 4.2m)
21	SCRAP METAL SKIP (1.8m x 4.2m)
22	STORAGE CONTAINERS
23	SCRAP METAL CONTAINERS (6m x 2m)
24	BATTERIES (4m x 4m)
25	SKIP/CONTAINER STORAGE
26	SCRAP METAL CONTAINERS (6m x 2m)
27	SCRAP METAL CONTAINER (2m x 6m)
28	SCRAP METAL (12m x 6m)
29	SCRAP METAL CONTAINERS (6m x 2m)
30	HAZARDOUS WEEE CONTAINER (6m x 2m)
31	SCRAP METAL CONTAINER (2m x 6m)
32	SCRAP METAL CONTAINER (2m x 6m)
33	SCRAP METAL CONTAINER (2m x 6m)
34	SCRAP METAL CONTAINER (1.8m x 4.2m)
35	SCRAP METAL CONTAINER (1.8m x 4.2m)
36	SCRAP METAL CONTAINER (1.8m x 4.2m)

- FRS ACCESS POINTS
- SANDBAG DEPLOYMENT LINE
- SANDBAGS
- WATER TANK
- DIESEL TANK
- HOSES
- FIRE EXTINGUISHERS
- CCTV
- GAS BOTTLE CAGE
- CONCRETE WALLS
- METAL FENCING
- BRICK WALLS
- INTERCEPTOR
- DRAINAGE GULLY
- DIRECTIONAL FLOW
- CONCRETE SURFACING

TITLE

PROPOSED SITE PLAN

SCALE 1/300 @ A1

REFERENCE NO.

Version

SITE

Luton Metal Recycling, Colindale