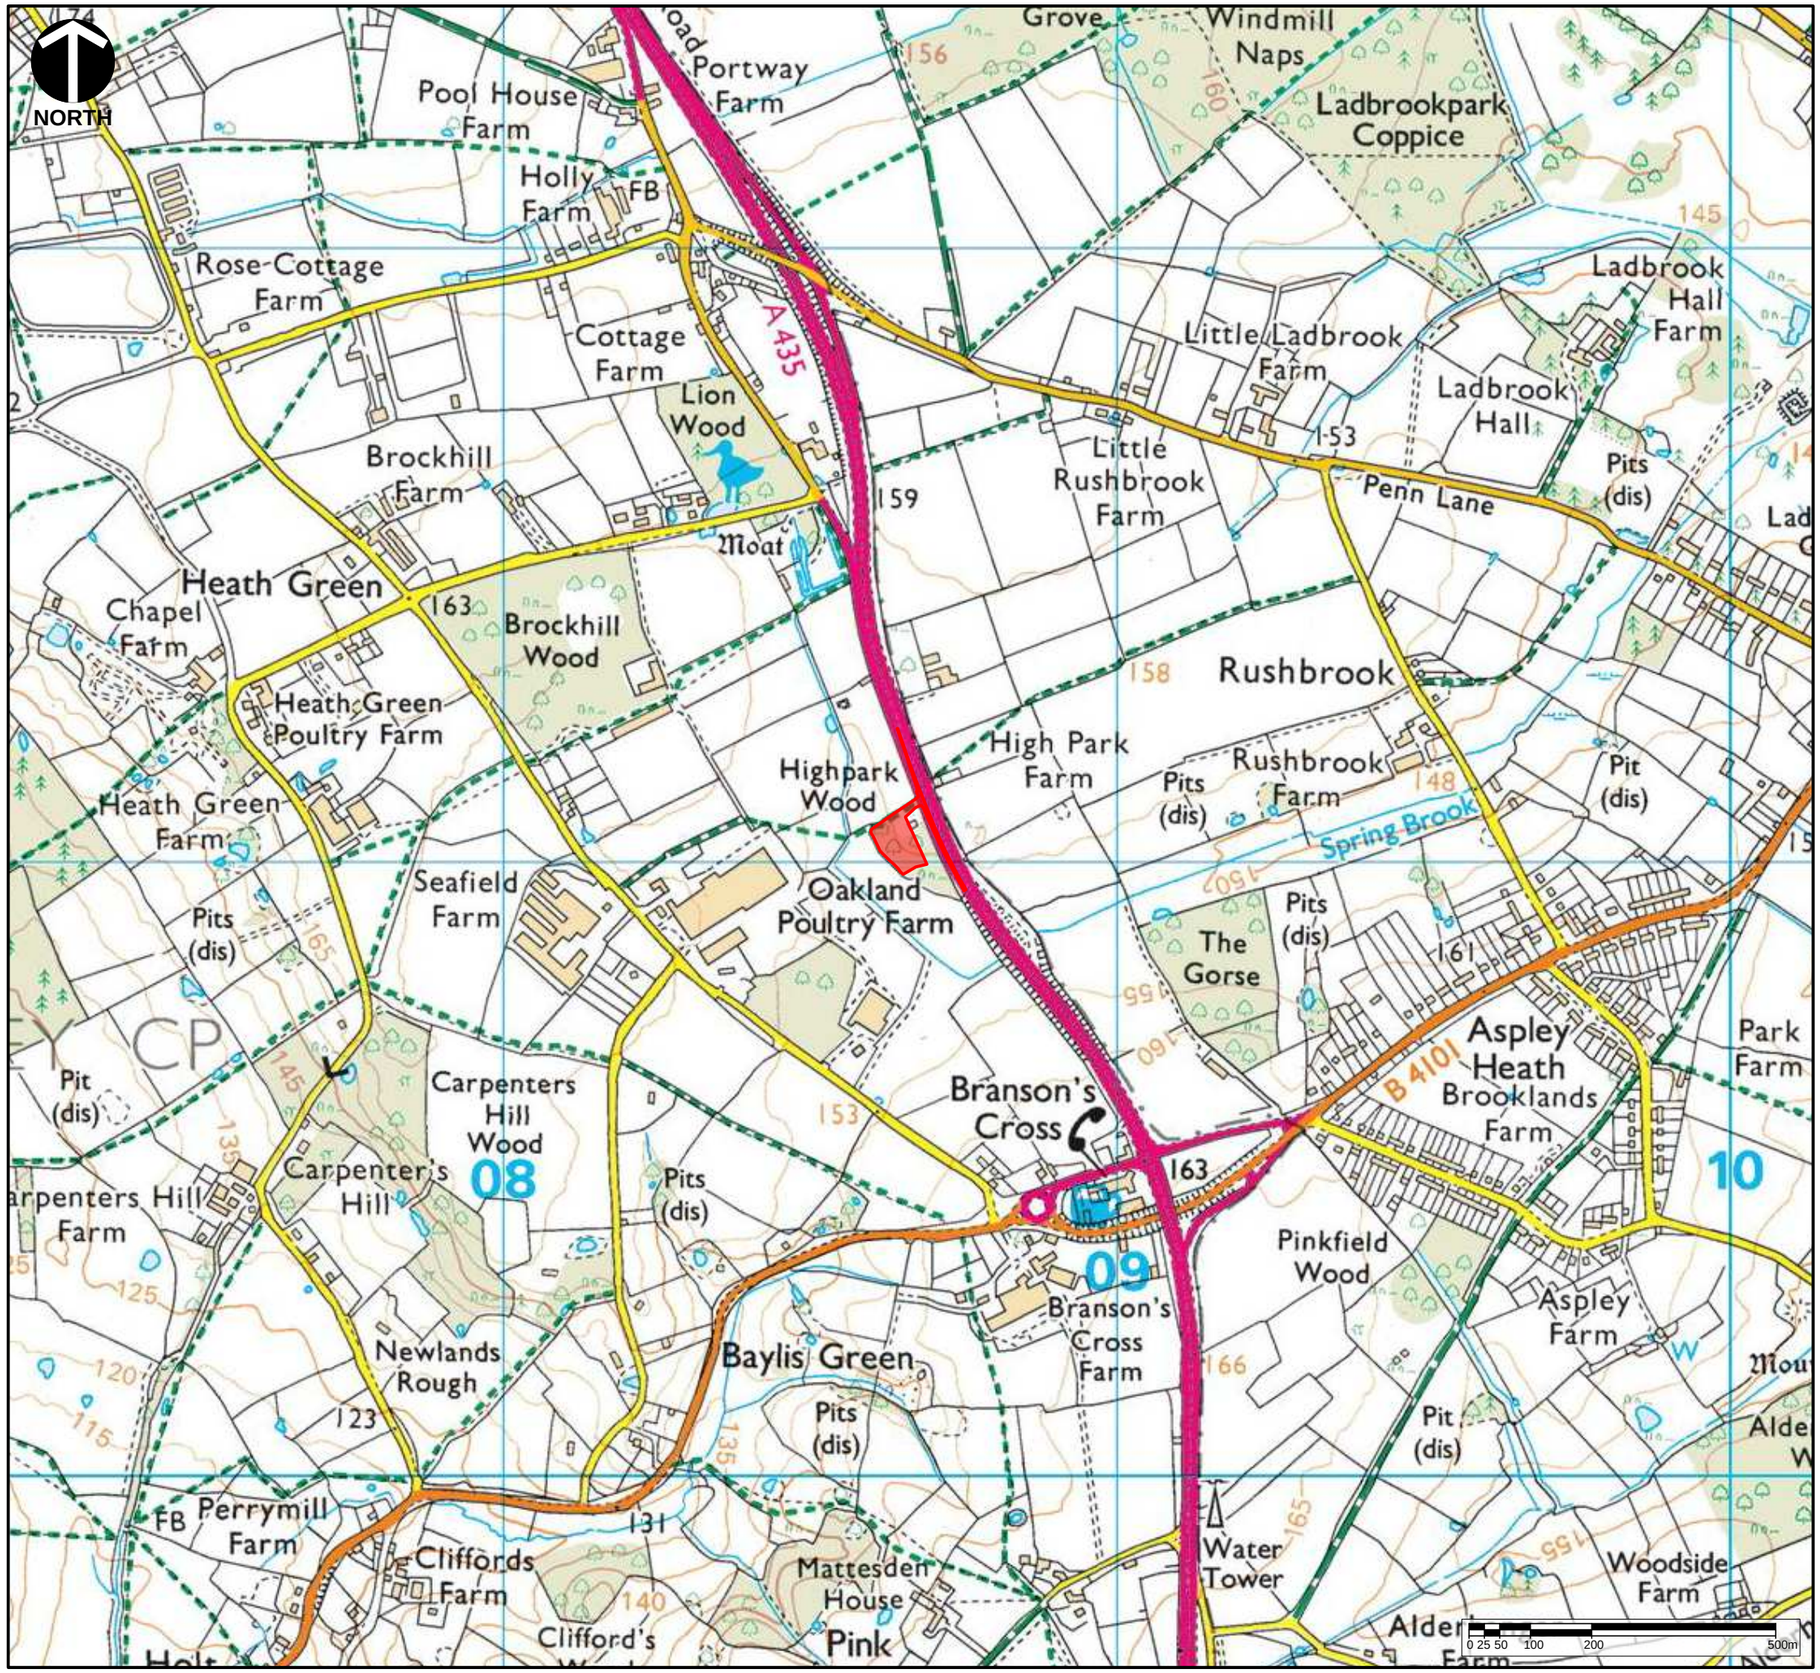


Key

Application boundary (the Site)

06 10 25 - V2 minor amends including plan scale and updated block.

Based upon the Ordnance Survey maps with the permission of the controller of His Majesty's Stationery Office, © Crown Copyright reserved. Licence number AR100019096.

Client: **CENTRAL TIPPER HIRE LTD.**

Project: **HIGHPARK WOOD, BEOLEY, REDDITCH**
Proposed Non-Hazardous Waste Recycling Facility and Enhanced Highway Access (Part Retrospective)

Title: **Context Plan**

CAD Ref:	Version:	Drawn by:	Scale:	Origin Date:
ESSD1	1	ARM	Paper size = A3 1:10000	June 2026

Drawing: **ESSD1**