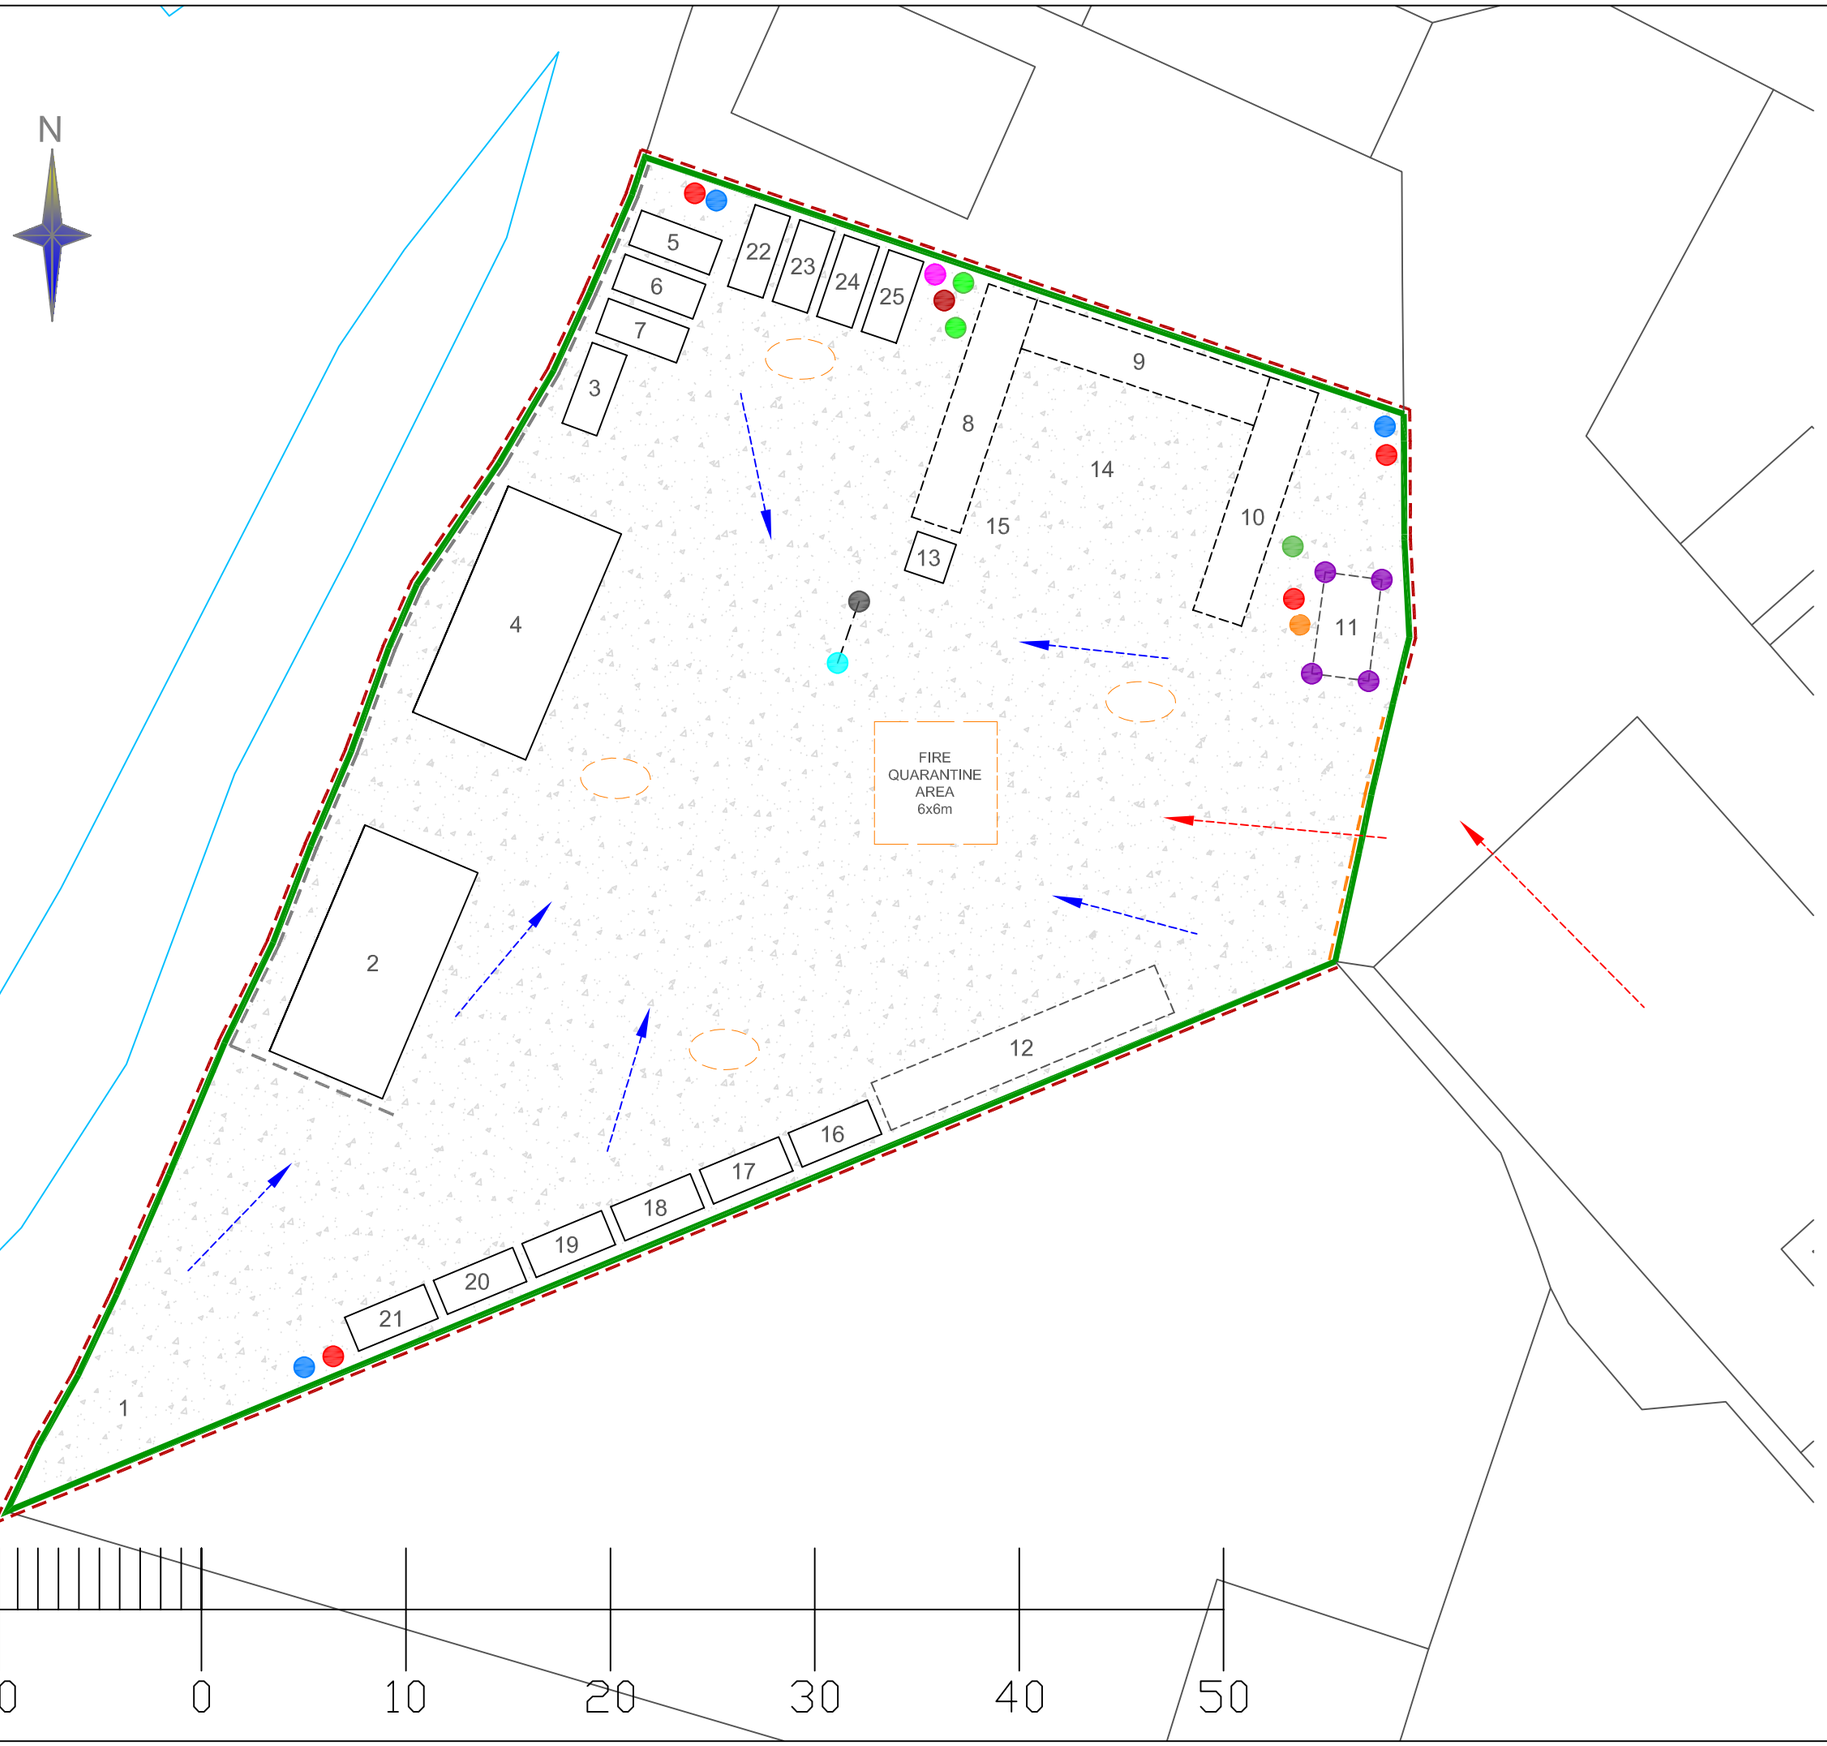


KEY

1	SKIP/BIN STORAGE
2	SCRAP METAL (INCUDING NON-HAZARDOUS WEEE) (12m x 6m)
3	SCRAP METAL SKIP (1.8m x 4.2m)
4	SCRAP METAL (INCLUDING NON-HAZARDOUS WEEE) (12m x 6m)
5	SCRAP METAL SKIP (1.8m x 4.2m)
6	SCRAP METAL SKIP (1.8m x 4.2m)
7	SCRAP METAL SKIP (1.8m x 4.2m)
8	SCRAP METAL STORAGE CONTAINER (12m x 2.5m)
9	SCRAP METAL STORAGE CONTAINER (12m x 2.5m)
10	SCRAP METAL STORAGE CONTAINER (12m x 2.5m)
11	SITE OFFICE
12	WEIGHBRIDGE
13	BATTERIES (2m x 2m)
14	SCRAP METAL (5m x 5m)
15	SCALES
16	SCRAP METAL SKIP (1.8m x 4.2m)
17	SCRAP METAL SKIP (1.8m x 4.2m)
18	SCRAP METAL SKIP (1.8m x 4.2m)
19	SCRAP METAL SKIP (1.8m x 4.2m)
20	SCRAP METAL SKIP (1.8m x 4.2m)
21	SCRAP METAL SKIP (1.8m x 4.2m)
22	SCRAP METAL SKIP (1.8m x 4.2m)
23	SCRAP METAL SKIP (1.8m x 4.2m)
24	CABLES (POPS) SKIP (1.8m x 4.2m)
25	HAZARDOUS WEEE (6m x 2m)
	HOSES
	FIRE EXTINGUISHERS
	CCTV CAMERAS
	SANDBAGS
	SEPTIC TANK
	INTERCEPTOR
	GULLY
	DIRECTIONAL FLOW
	SUBTERRANEAN PIPEWORK
	KERBING & PALISADE FENCING
	SANDBAG DEPLOYMENT LINE
	FRS ACCESS POINT
	MOBILE PLANT STORAGE LOCATIONS
	IMPERMEABLE CONCRETE AREA
	GAS BOTTLE CAGE
	CONCRETE DIVIDING WALLS
	FUEL TANK
	SPILL KIT

TITLE

PROPOSED SITE PLAN

SCALE	1/300 @ A3	CHECKED	Checked Date
			Approved Date
REFERENCE NO.			Version

SITE

Luton Metal Recyling Proposed Plan