
Earthcare TECHNICAL

Site Location Plan
ETL981_DGPL_Site Location Plan_EPR01

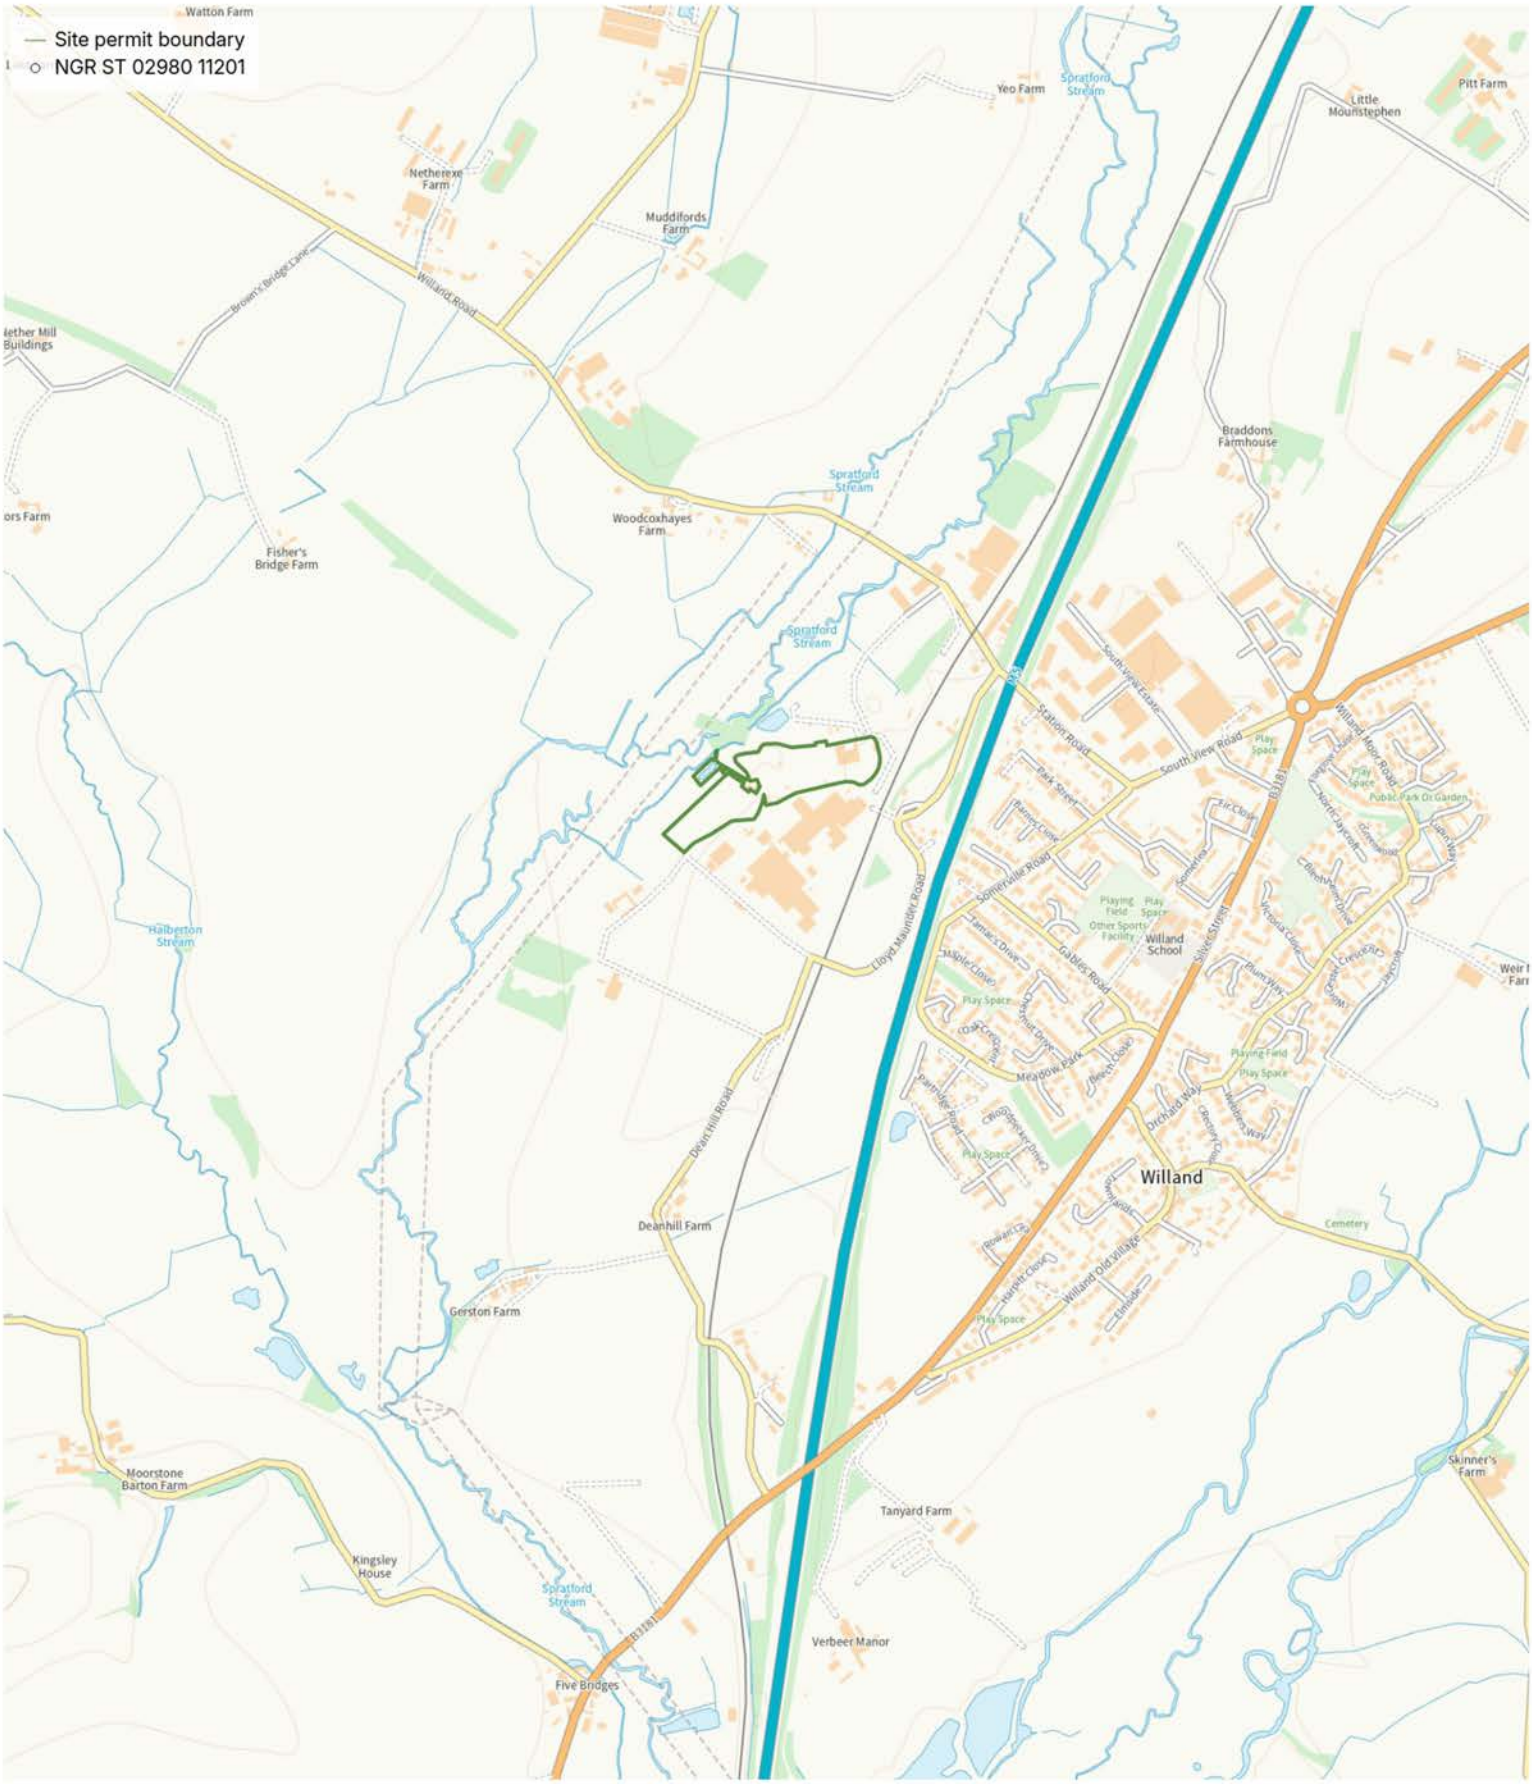

Produced on Land App, Jul 8, 2026.

© Crown copyright and database rights 2026 (Ordnance Survey licence number 100059532)

500 m
Scale 1:14000 (at A4)

N