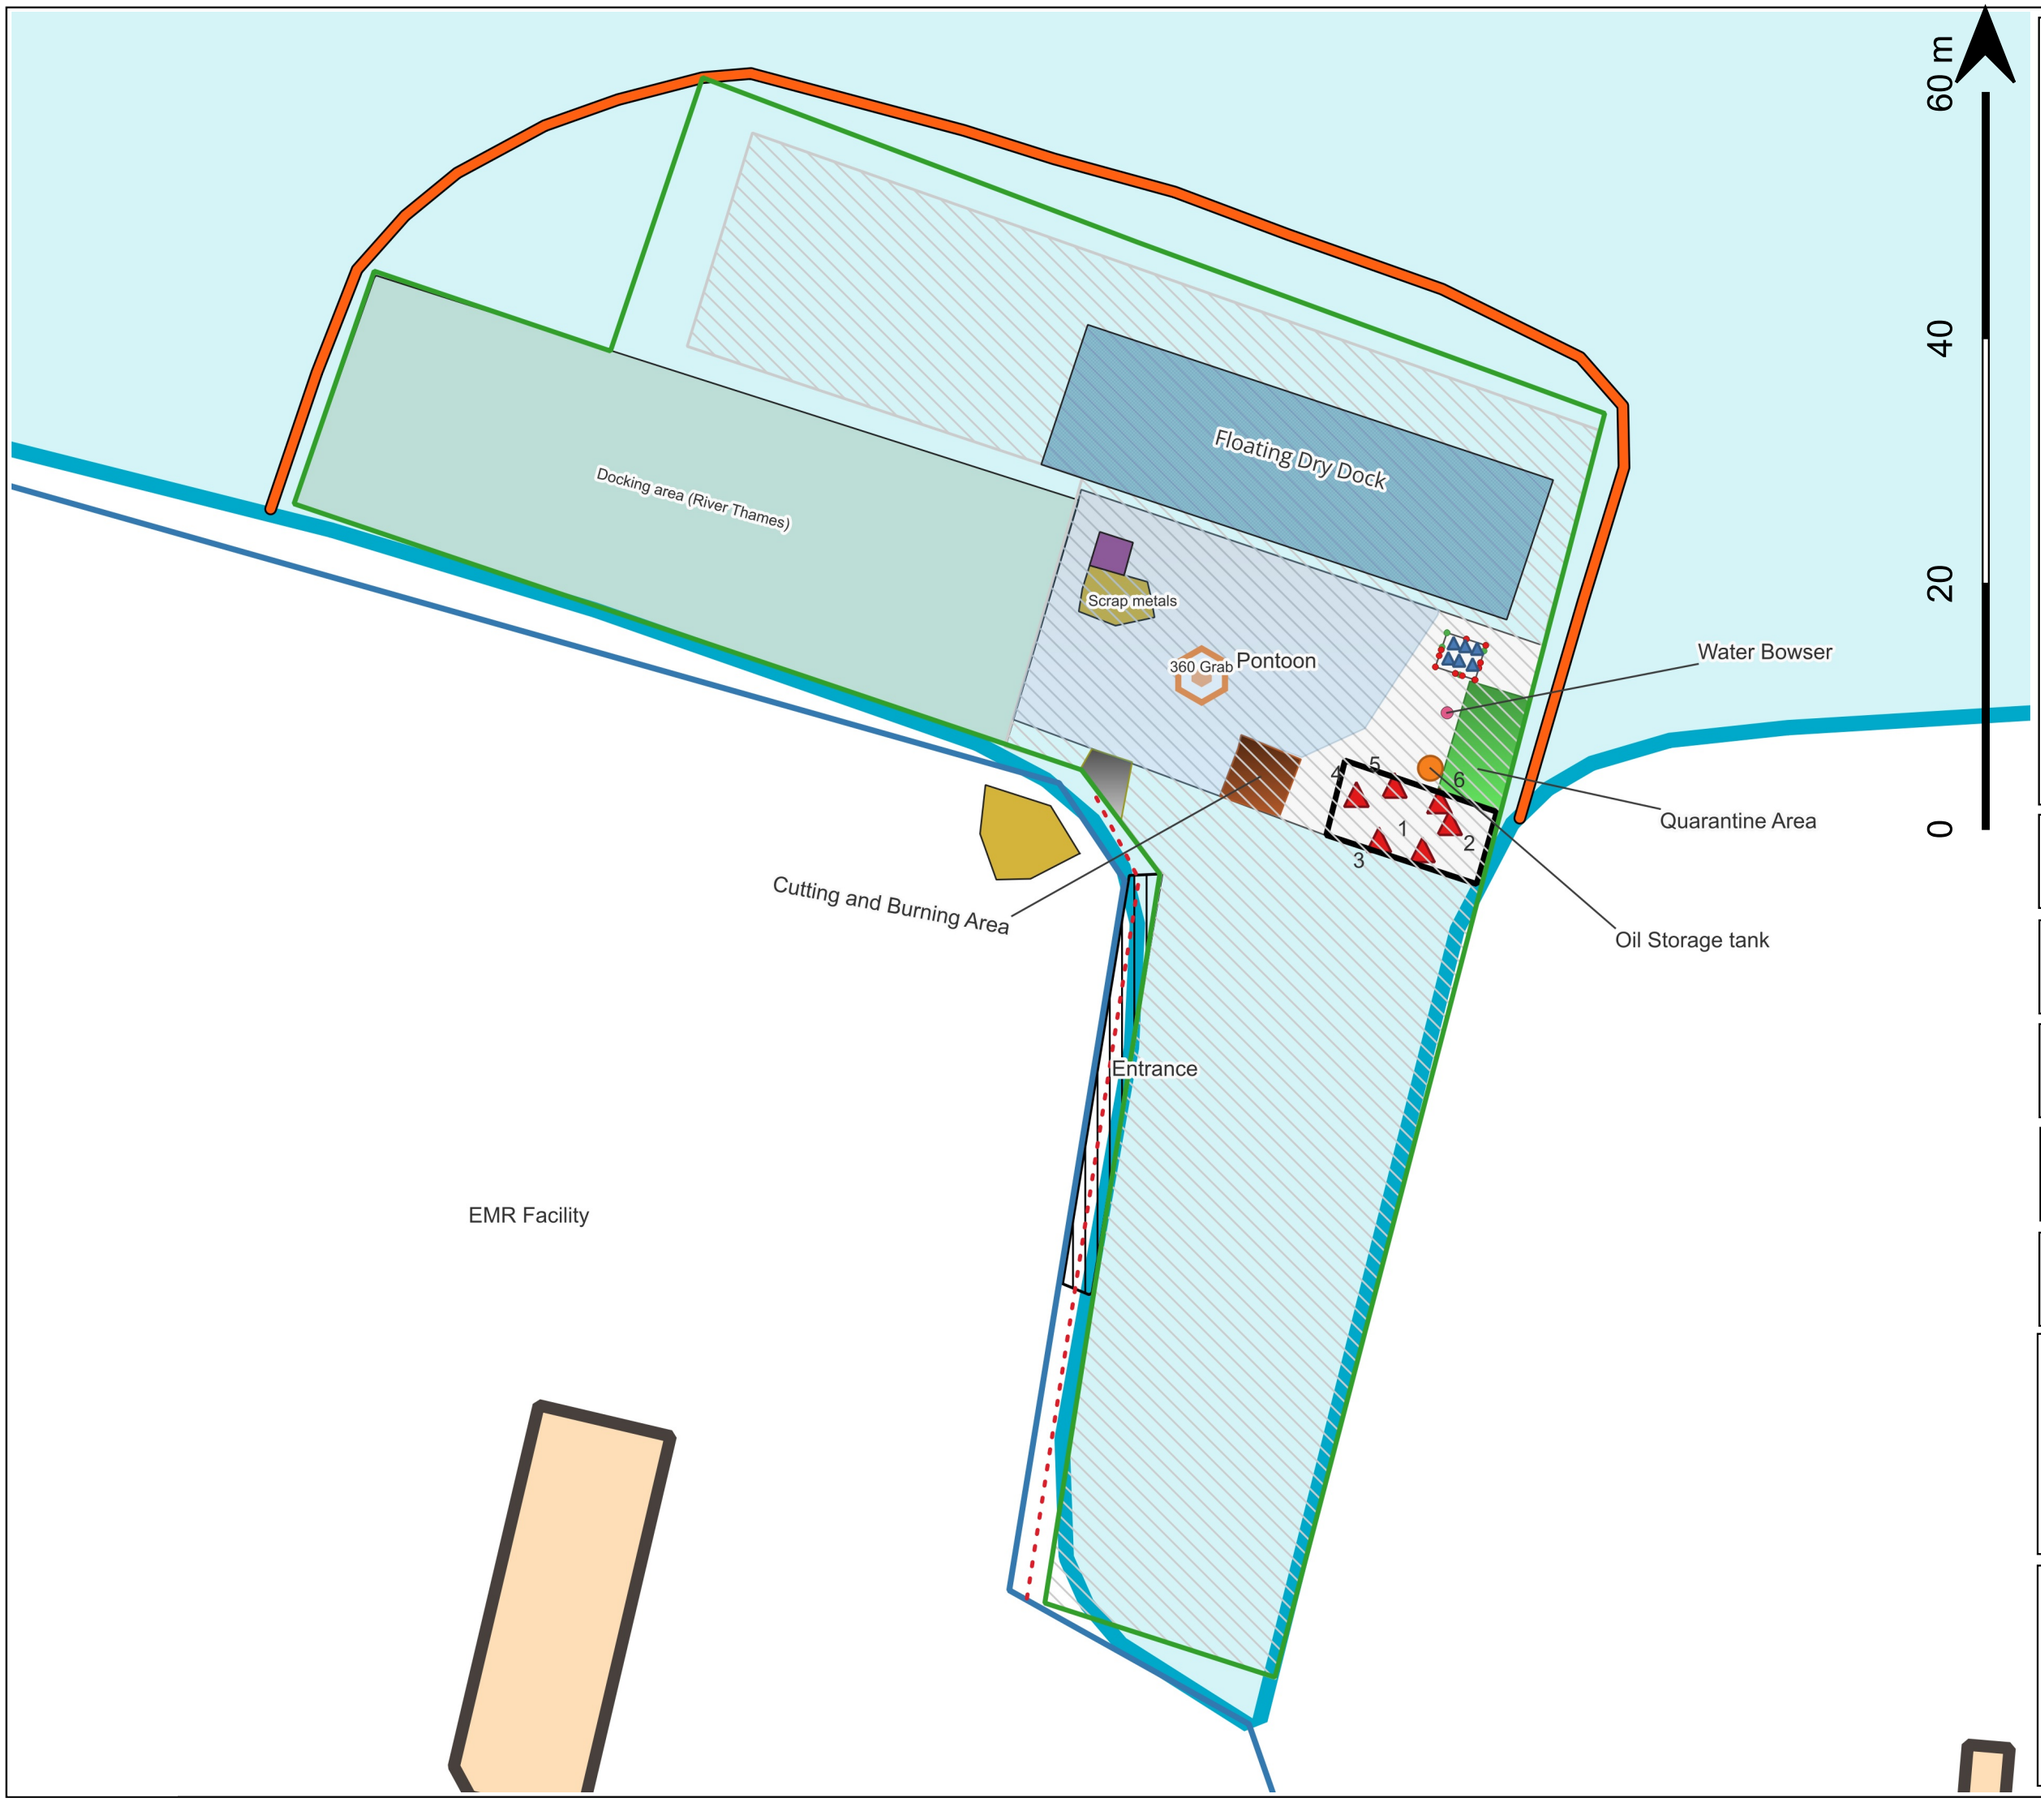


Key:

- Permit Boundary
- Pedestrian walk
- 360 Grab (Not stationary)
- Oil storage tank
- Water Bowser
- Foot bridge
- Operational area
- Scrap metal
- Welfare facilities
- Cutting and burning area
- Fire Extinguisher
- Docking Area
- EMR Facility
- Impermeable Surface
- Quarantine Area
- Fire Hydrant
- Entrance
- Exit
- Pontoon
- 360 Grab Area
- IBC
- Floating Dry Dock
- Scrap Metal Skip
- Bunded Containment Area
- Floating Containment Boom (150m)

Project: K508.1 Secure Measures Marine Limited	Drawing Title: Site Layout Plan
Address: Secure Measures Marine Ltd, Manor Road, Erith DAB 2AD	
Drawn By: JMS	Ref: K508.1~20~008
Scale: 1:500 @ A3	Date: 2026-02-20
Revison: Rev - 6	

Secure Measures Marine Ltd.
Marine Dismantling and Decommissioning Specialists

wiser environment