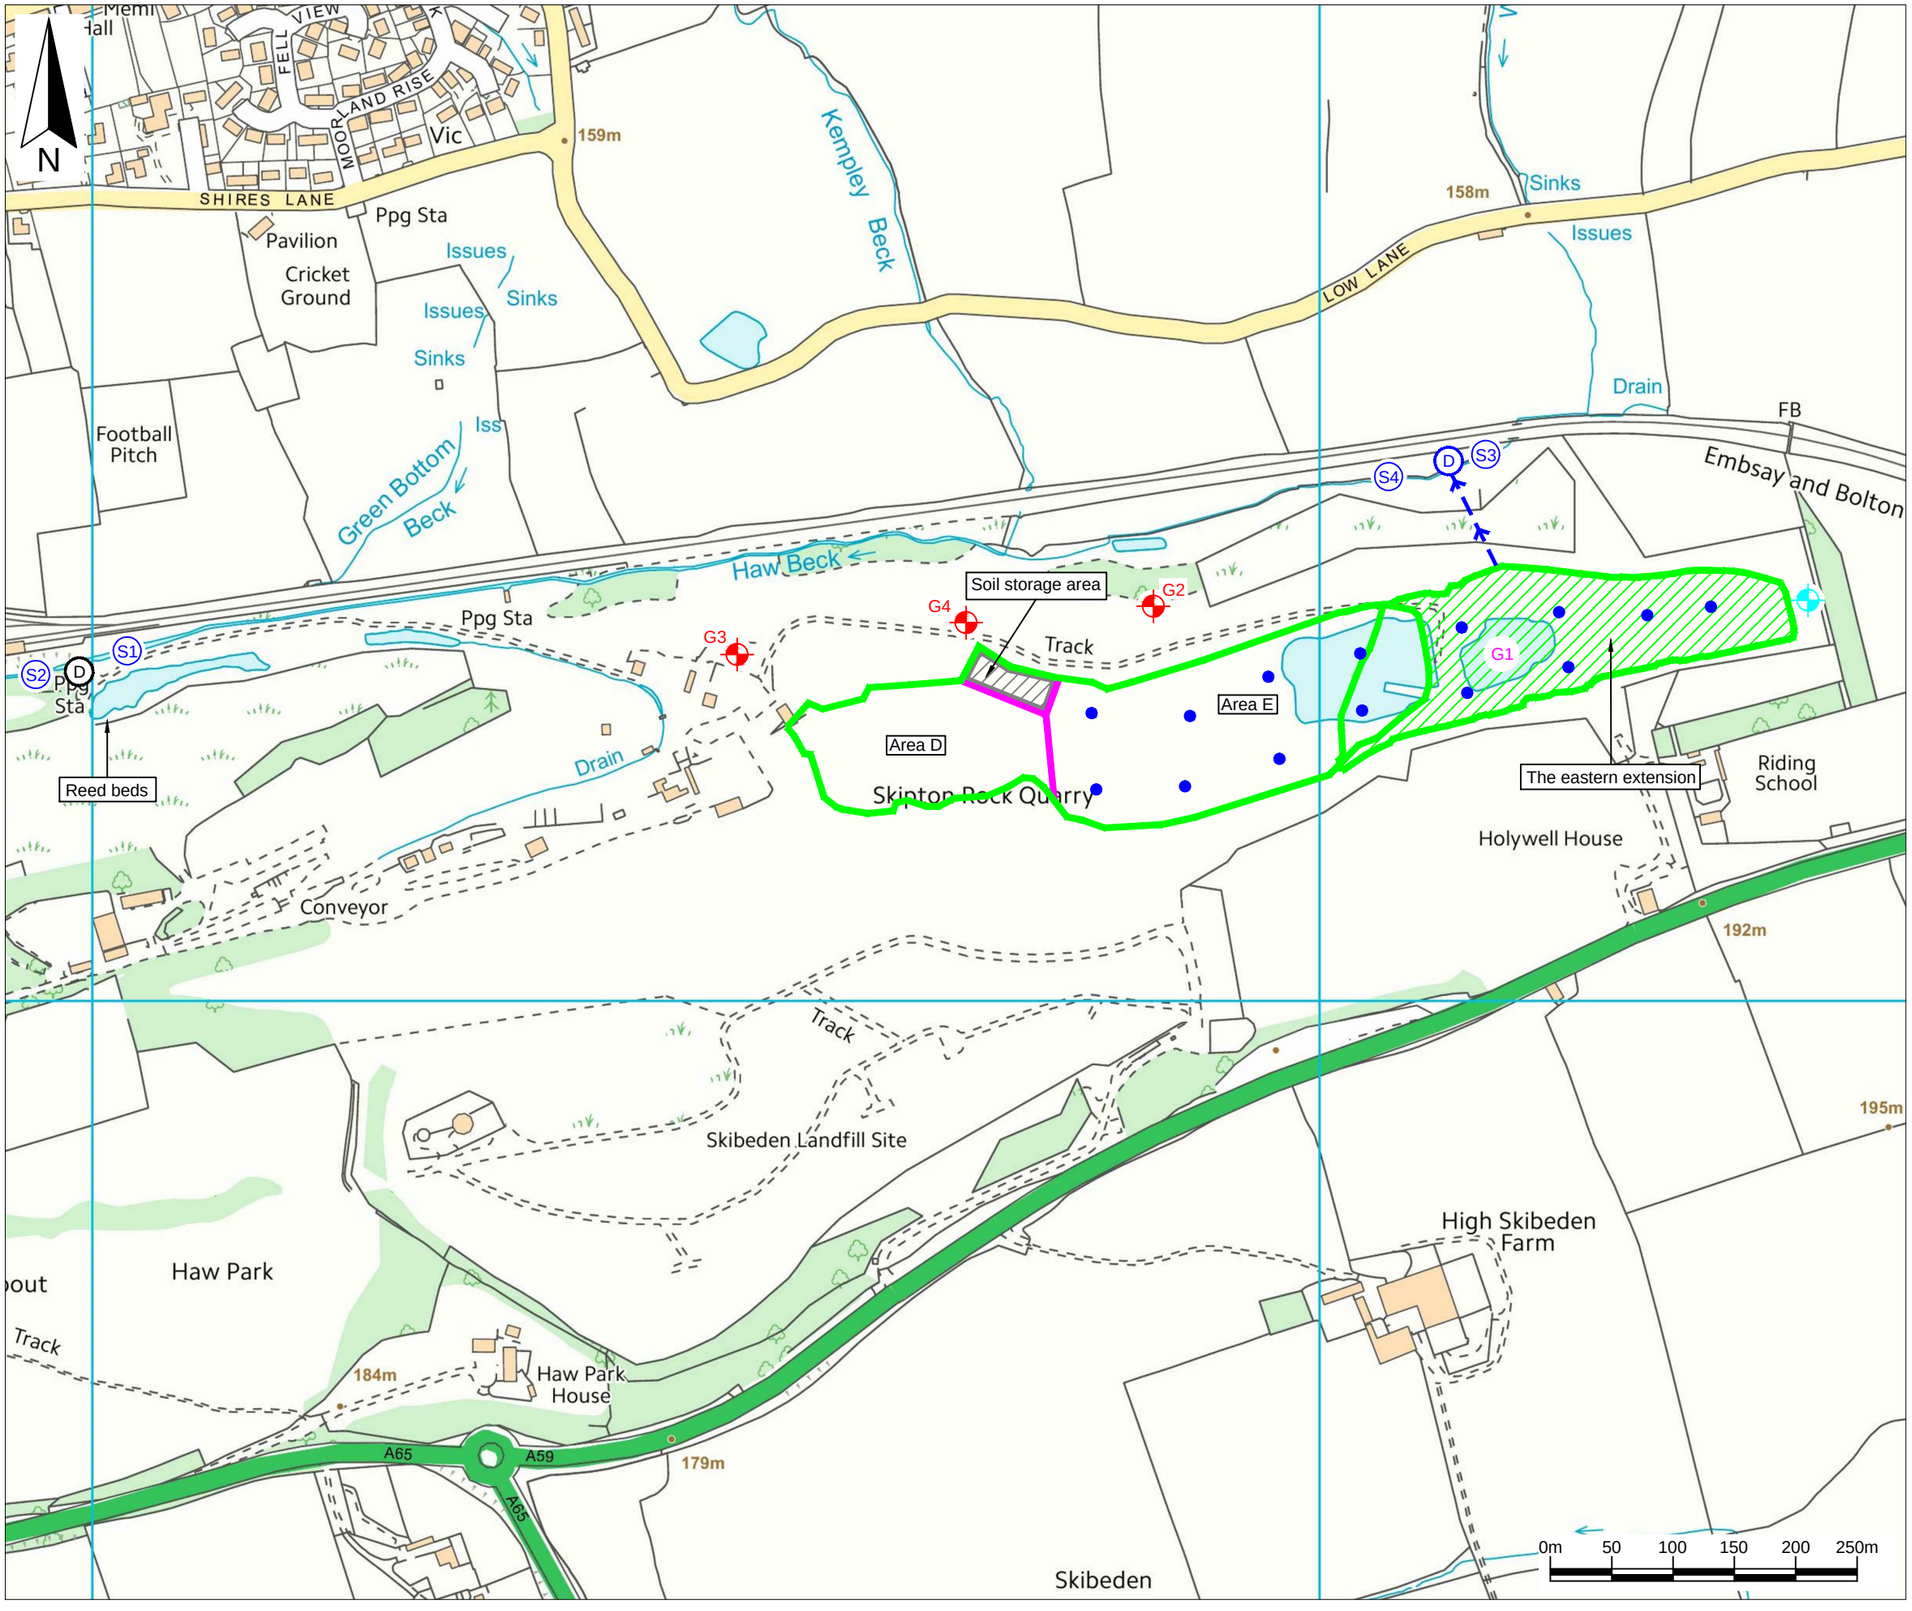


Key / Notes

- Boundary the subject of Environmental Permit reference EPR/FB3504FU
- Proposed variation to Environmental Permit boundary
- Internal site boundary
- Proposed in-waste gas monitoring location
- (D) Approximate location of discharge to Haw Beck under Environmental Permit NE/2875/002
- (S1) Surface water monitoring location
- (G1) Groundwater monitoring location
- G2 Groundwater monitoring borehole
- Proposed groundwater monitoring borehole
- (D) Proposed discharge of uncontaminated water following the establishment of the post-restoration surface water management system

Rev	Status	Drn	App	Chk	Date
	Final	KR	AH	CJC	30/09/26

Site: SKIPTON ROCK QUARRY

Client: TARMAC A CRH COMPANY

Title: The site layout and the existing and proposed monitoring locations

Figure ESSD 7

Scale: 1:5,000@A3

Drawing Ref: TAR/SK/09-26/25733

Reproduced scale mapping by permission of Ordnance Survey© on behalf of The Controller of His Majesty's Stationery Office. © Crown copyright 2026. All rights reserved. Licence number AC0000851450.

MJCA
Technical advisers on environmental issues
Baddesley Colliery Offices,
Main Road, Baxterley, Atherstone
Warwickshire, CV9 2LE.
Telephone : 01827 717891
Fax : 01827 718507