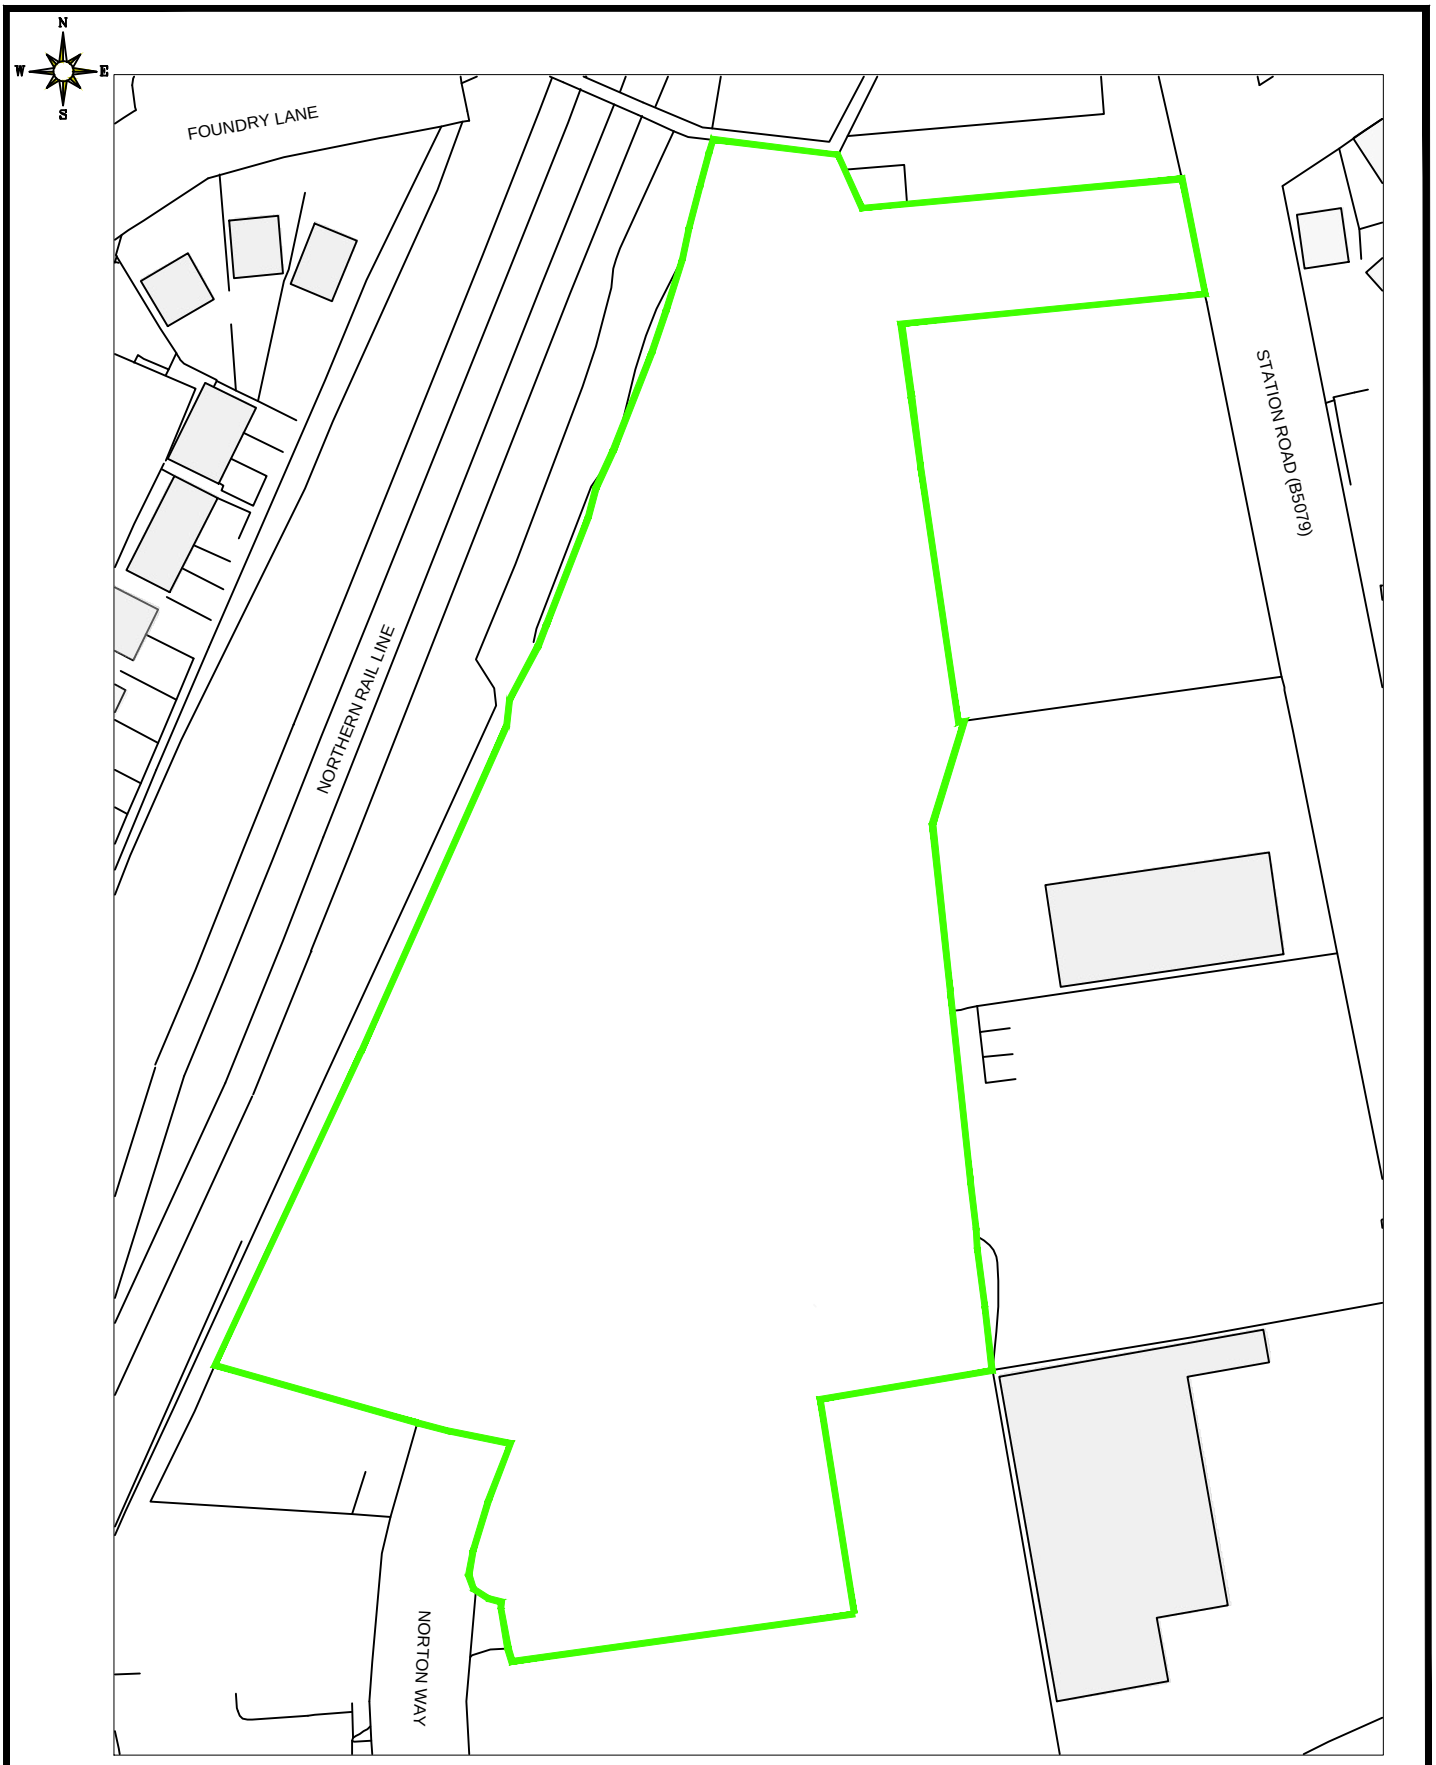


LEGEND — PROPOSED PERMIT BOUNDARY

STARLING ENVIRONMENTAL LIMITED
67 Chorley Old Road, Bolton,
Greater Manchester, BL1 3AJ
www: starlingenvironmental.co.uk
email: claire@starlingenvironmental.co.uk
Tel: 07989 673122

CLIENT: ENVIROSKIPS LIMITED		DRAWN BY: M.Y.B	APPROVED BY: C.G
JOB TITLE: ENVIROSKIPS LIMITED TRANSFER STATION		DATE: 18/08/25	DRAWING No.: 161/05A
DRAWING TITLE: PROPOSED PERMIT BOUNDARY		SCALE @ A4: 1:1,250	