

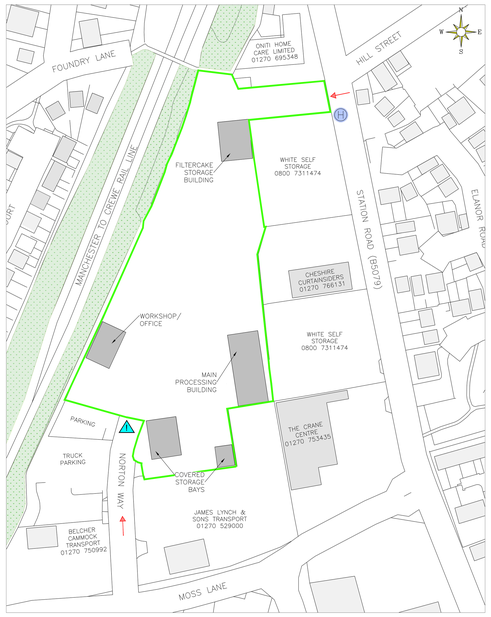



SITE LOCATION & FIRE SERVICES ACCESS (NTS)

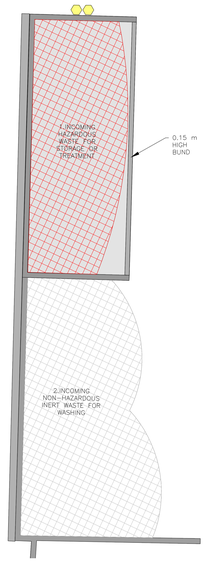


INSET E NORTHERN STORAGE AREA
SCALE 1:125

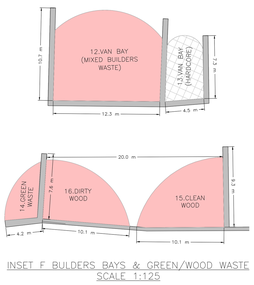

INSET F BULDERS BAYS & GREEN/WOOD WASTE
SCALE 1:125

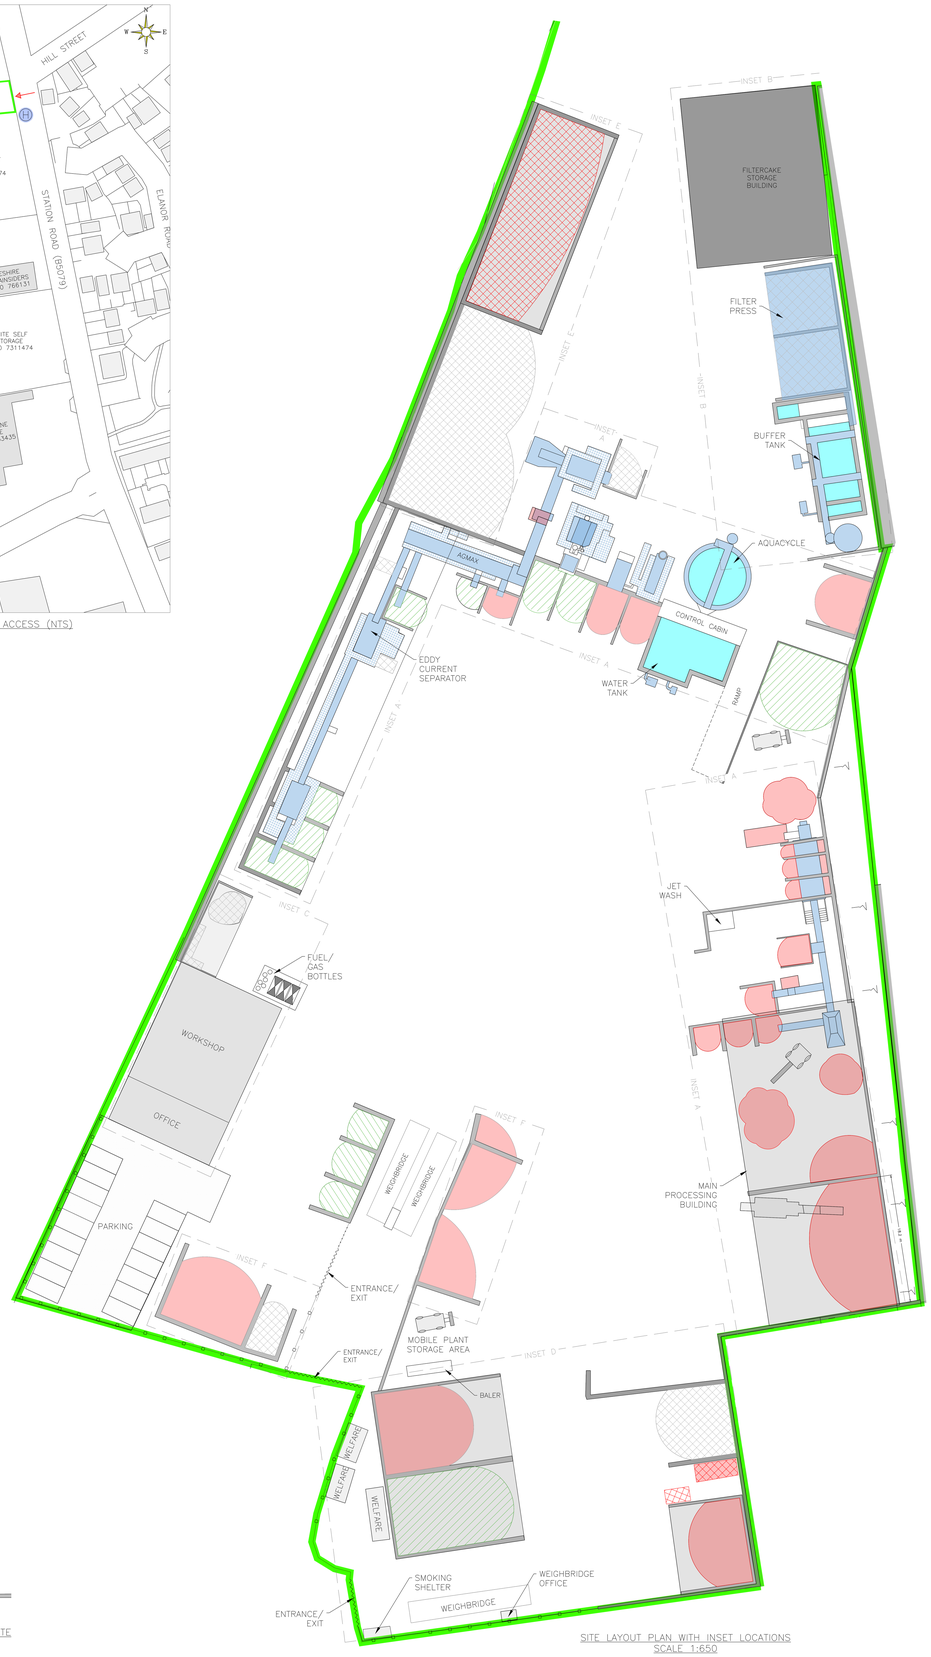


SITE LAYOUT PLAN WITH INSET LOCATIONS
SCALE 1:650

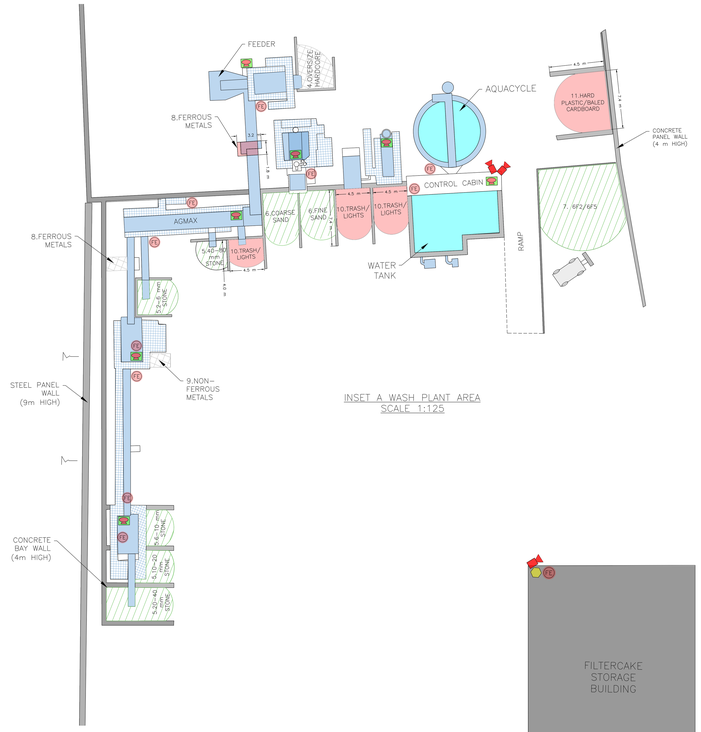


INSET A WASH PLANT AREA
SCALE 1:125

INSET C WORKSHOP/OFFICE AREA
SCALE 1:125

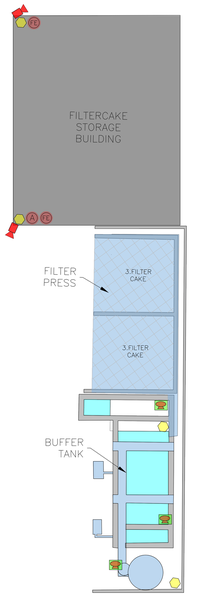

INSET B FILTER PRESS & BUFFER TANK
SCALE 1:125

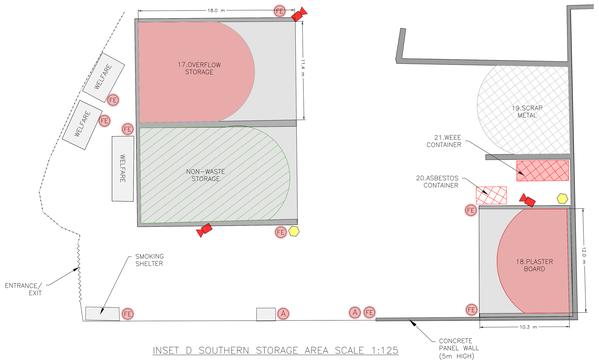

INSET D SOUTHERN STORAGE AREA SCALE 1:125

LEGEND

- PERMIT BOUNDARY
- BUILDING OR CANOPY COVER
- VEGETATION
- COMBUSTIBLE WASTE
- NON-COMBUSTIBLE WASTE
- NON-WASTE STORAGE OR PRODUCT
- HAZARDOUS WASTE
- GATES
- BOUNDARY FENCING
- MAINS WATER
- WATER HOSE
- MOBILE WATER BOWSER
- HYDRANT
- FIRE EXTINGUISHER
- CALL POINT/FIRE ALARM
- SPILL KIT
- FUEL STORAGE
- ELECTRICITY MAINS
- FIRE SERVICES ACCESS
- PTZ CAMERA
- MUSTER POINT
- PLANT SHUT OFF

NOTES:
PREVAILING WIND DIRECTION (FROM THE WEST)

REV.	DESCRIPTION	DATE	BY
A	MINOR MODIFICATIONS	21/5/26	MYB

STARLING ENVIRONMENTAL LIMITED
67 Chorley Old Road, Bolton,
Greater Manchester, BL1 3AJ
www: starlingenvironmental.co.uk
email: claire@starlingenvironmental.co.uk
Tel: 07989 673122

CLIENT.
ENVIRO SKIPS HIRE LIMITED

JOB TITLE.
ENVIRO SKIPS HIRE LIMITED
SANDBACH
TRANSFER STATION

DRAWING TITLE.
FIRE PREVENTION PLAN

DRAWN BY.	APPROVED BY.	DRAWING No.
M.Y.B	C.G	161/07A
30/03/26	SCALE @ A0. AS SHOWN	