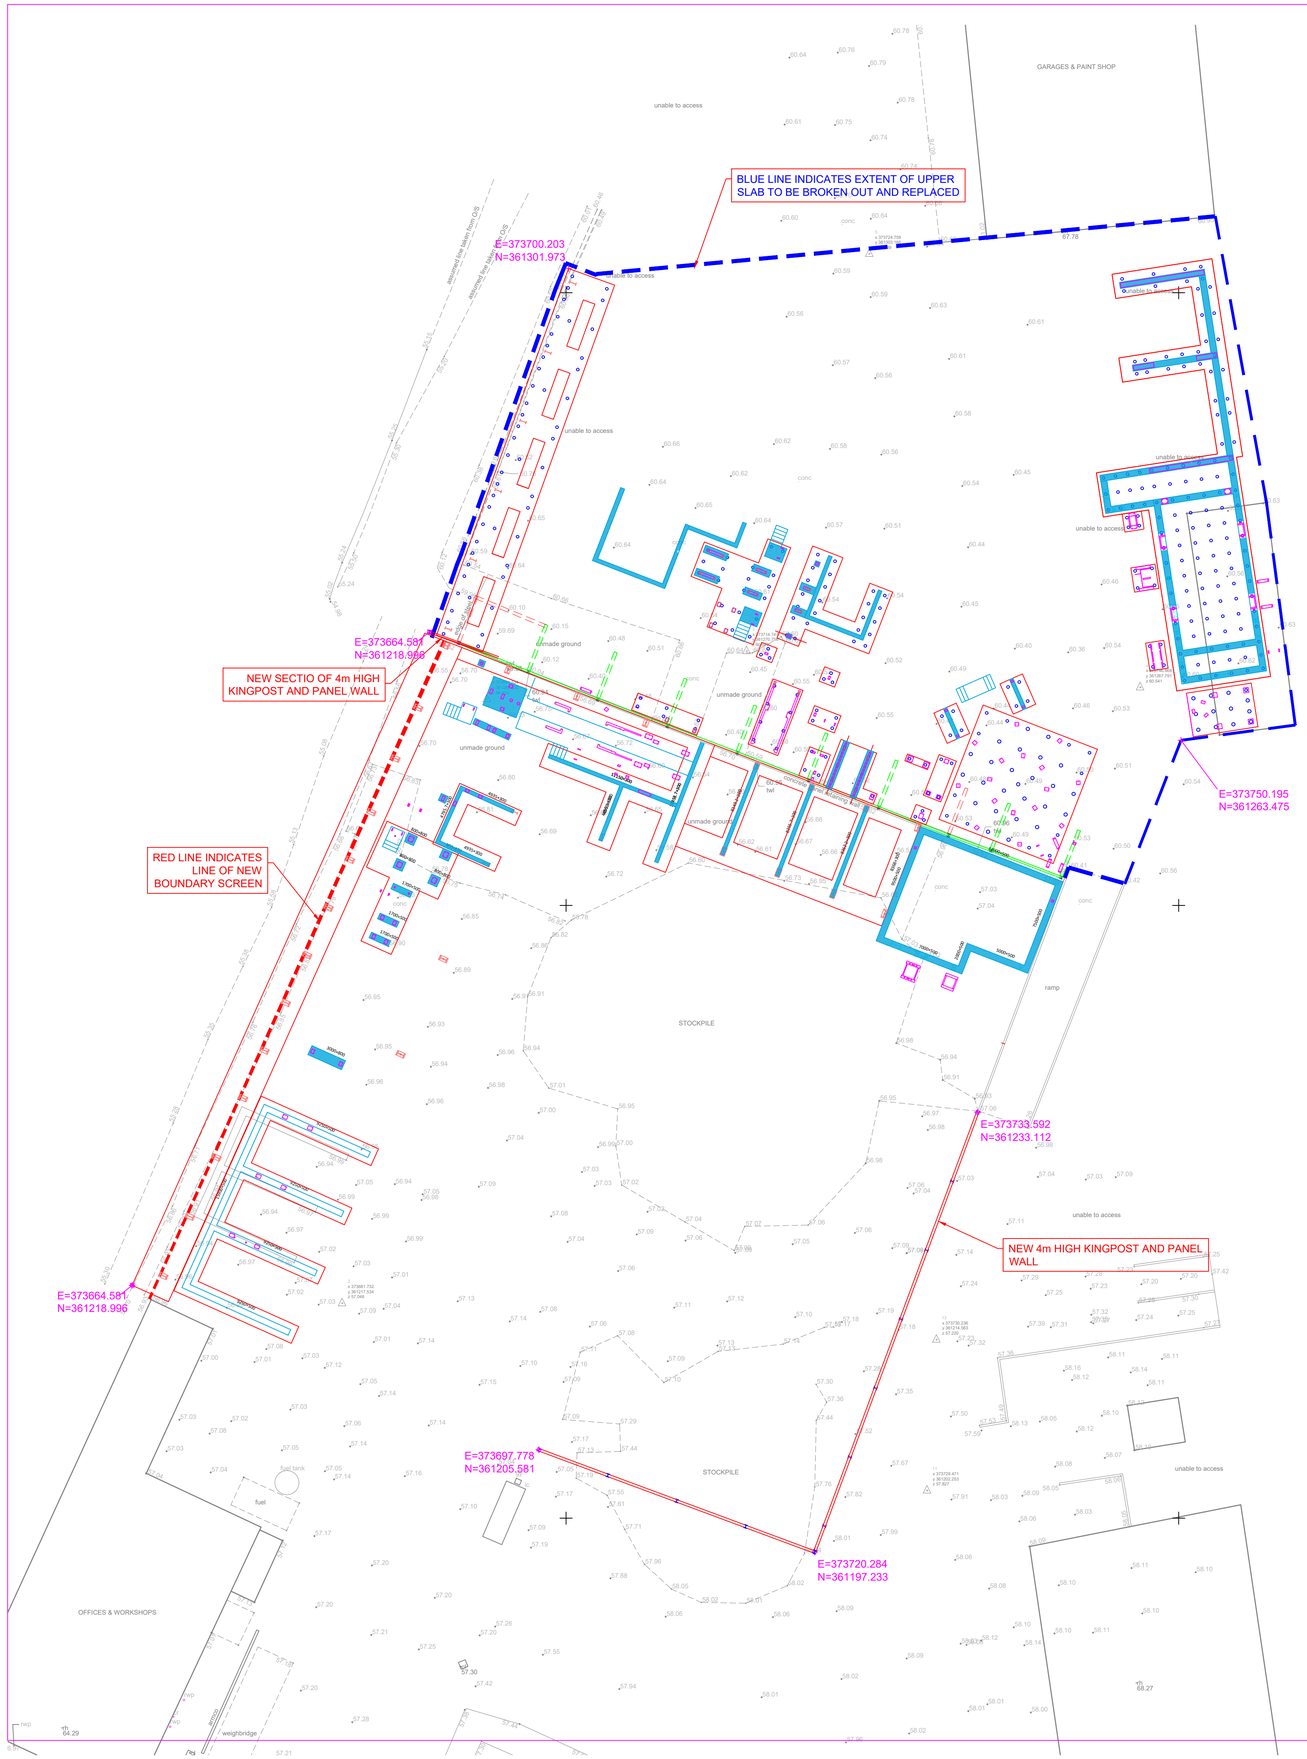


REV	DATE	DESCRIPTION	BY
06	21/08/25	AMENDED TO SUIT PILE CHANGES	GH
05	12/08/25	KINGPOST CO-ORDS ADDED	GH
04	12/08/25	LOWER YARD FOUNDATIONS ADDED	GH
03	14/07/25	BOUNDARY SCREEN FOUNDS ADDED	GH
02	11/07/25	PRESS FOUNDS & PADS ADDED	GH
01	10/07/25	AMENDED UPPER PILED FOUNDS	GH

STRUCTURES LIMITED

CLIENT
ENVIRO SKIPS

PROJECT
NEW WASH PLANT

DRAWING TITLE
SITE LAYOUT

DRAWN BY	GH	DATE	JULY 25
CHECKED BY		SCALE	AS NOTED @ A0

PROJECT No	DRAWING No	REVISION
25/0293	001	06