

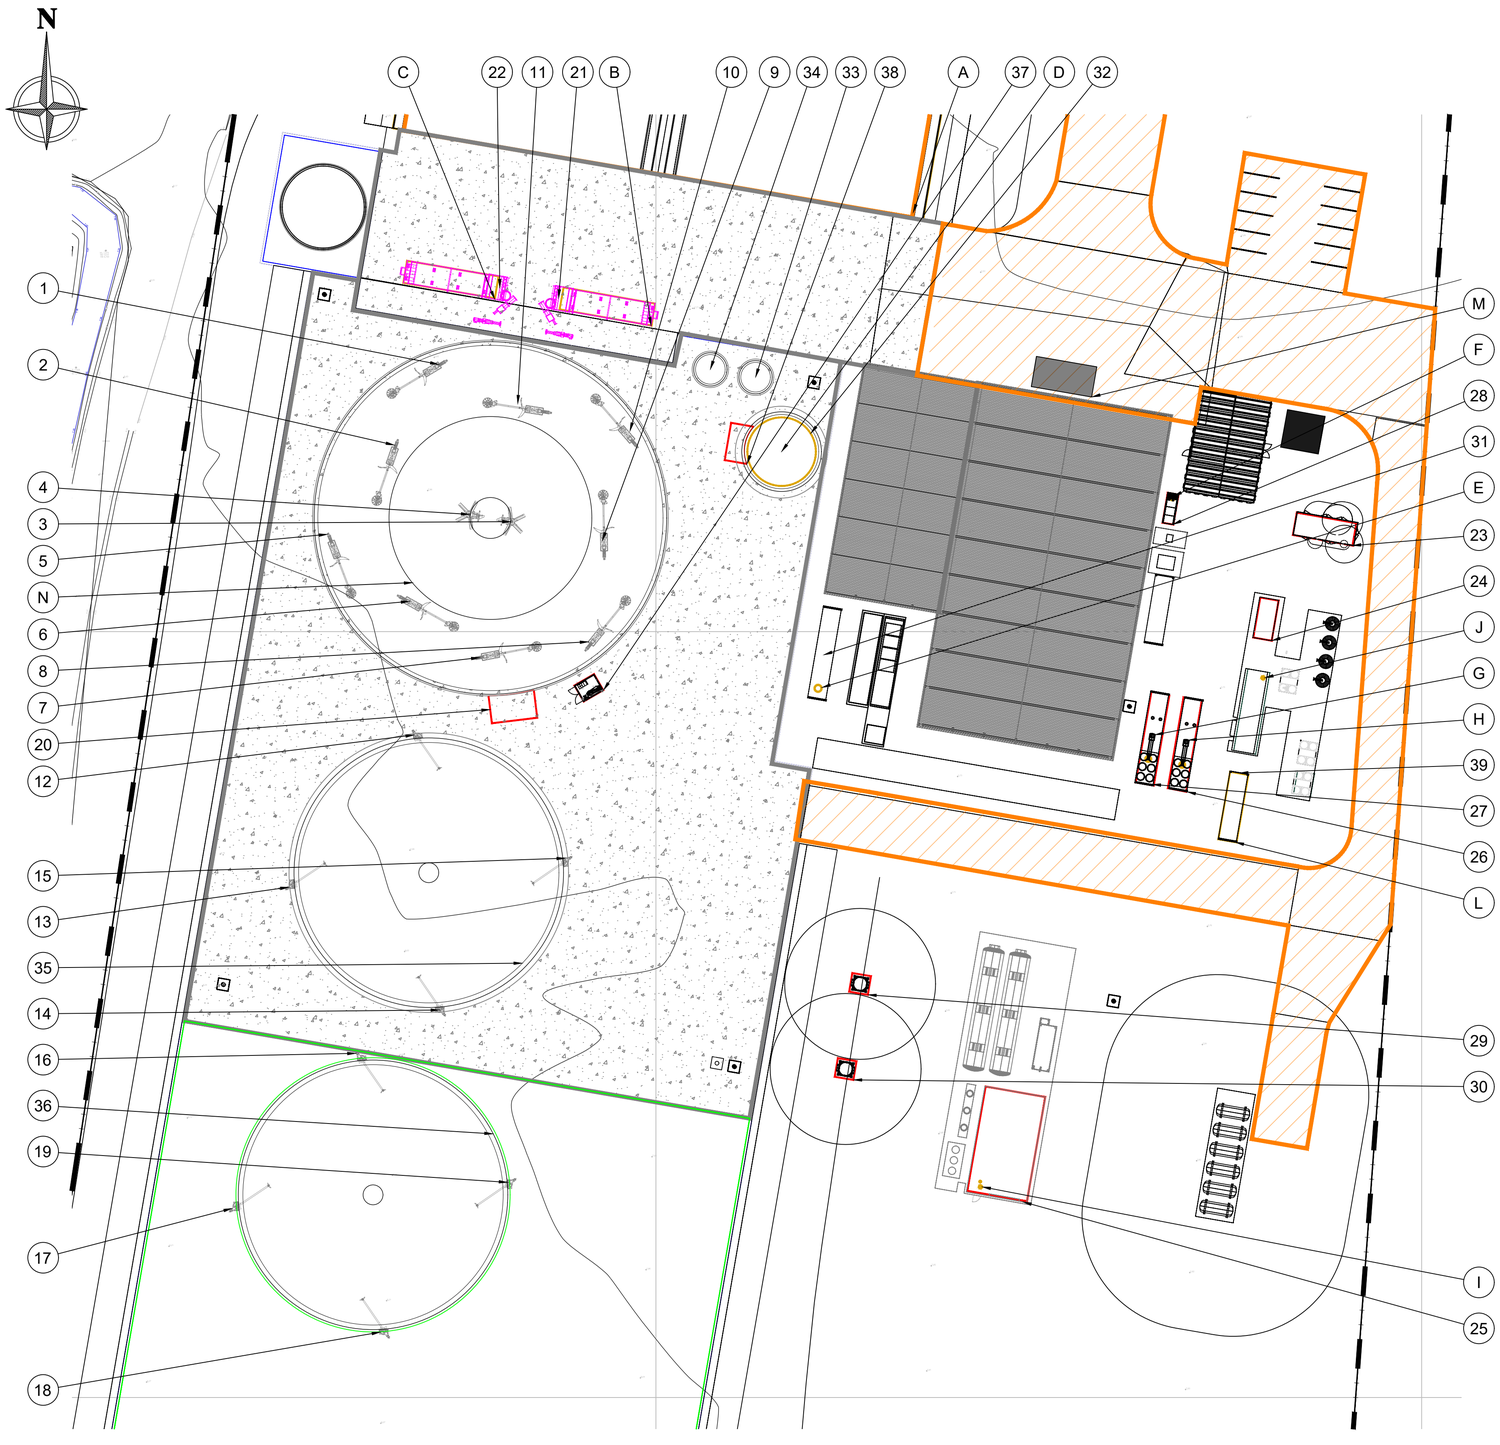


AREA 1 - NOISE AND AIR EMISSION POINTS IN PLANT AREA
SCALE 1:400

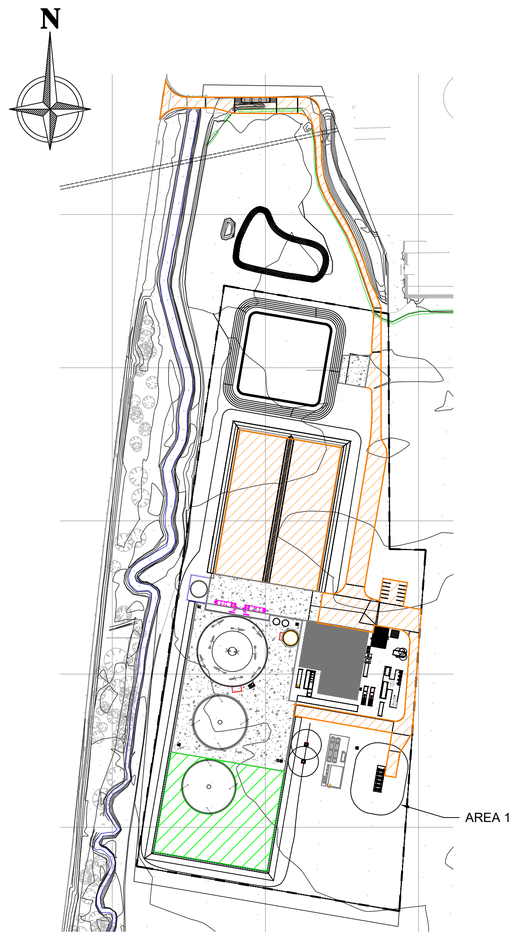

SITE LAYOUT
SCALE 1:2000

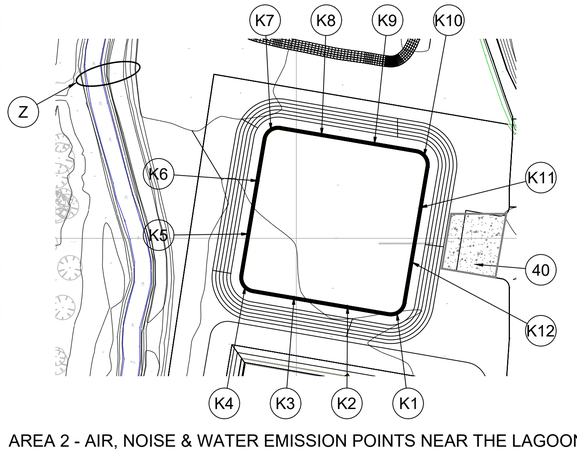

AREA 2 - AIR, NOISE & WATER EMISSION POINTS NEAR THE LAGOON
SCALE 1:1000

Please refer to the associated file with the description and data for the noise and air quality emission points identified in the drawing.
Point emissions, such as motors, are identified by reference to the coordinates of the approximate position of the motor.
Diffuse emissions, such as containers, are identified by reference to the coordinates of the most South Easterly point of the container.

NOTES

- GRAVEL TRACK — Type 3 gravel
- CONCRETE — PAV2 according to BS8500-1
- ASPHALT — Agricultural mix
- SITE FENCE
- EXCLUSION ZONES
- CONTAINER NOISE EMISSION BOUNDARY
- CONTAINER AIR EMISSION BOUNDARY

HOLDS

REV	DRAWN	DATE	APP. ENG.	DETAILS OF REVISION
0	TF	20.01.26	BP	ISSUED FOR PLANNING

IPDS Intelligent Project Design Services
Cardiff House, Cardiff Road, Barry
Vale of Glamorgan, CF63 2AW

Halstow Energy Ltd

Proposed Agricultural Anaerobic Digestion Facility
Land East of A162, Home Farm, Bond Ings
Sherburn in Elmet, LS25 6EP

CLIENT DRG. No.	TBC
AUTHOR: TrystanFoote	APPROVED BY: A SHIRANI
DATE: 19/01/26	APPROVED DATE: 20/01/26
PROJ No.	RBL-0409 Plant 3d
TITLE:	RBL HOME FARM GRANGE PLANNING EMISSION POINTS
SCALE: AS SHOWN	IPDS DRG. No. 0409-DWG-RBL-50-1010
	REV 0

C:\Users\trystan.foote\AppData\Local\Autodesk\AutoCAD Plant 3D\CollaborationCache\RBL-0409 Plant 3d\Ortho\DWGs\50 - Planning\0409-DWG-RBL-50-1010.dwg