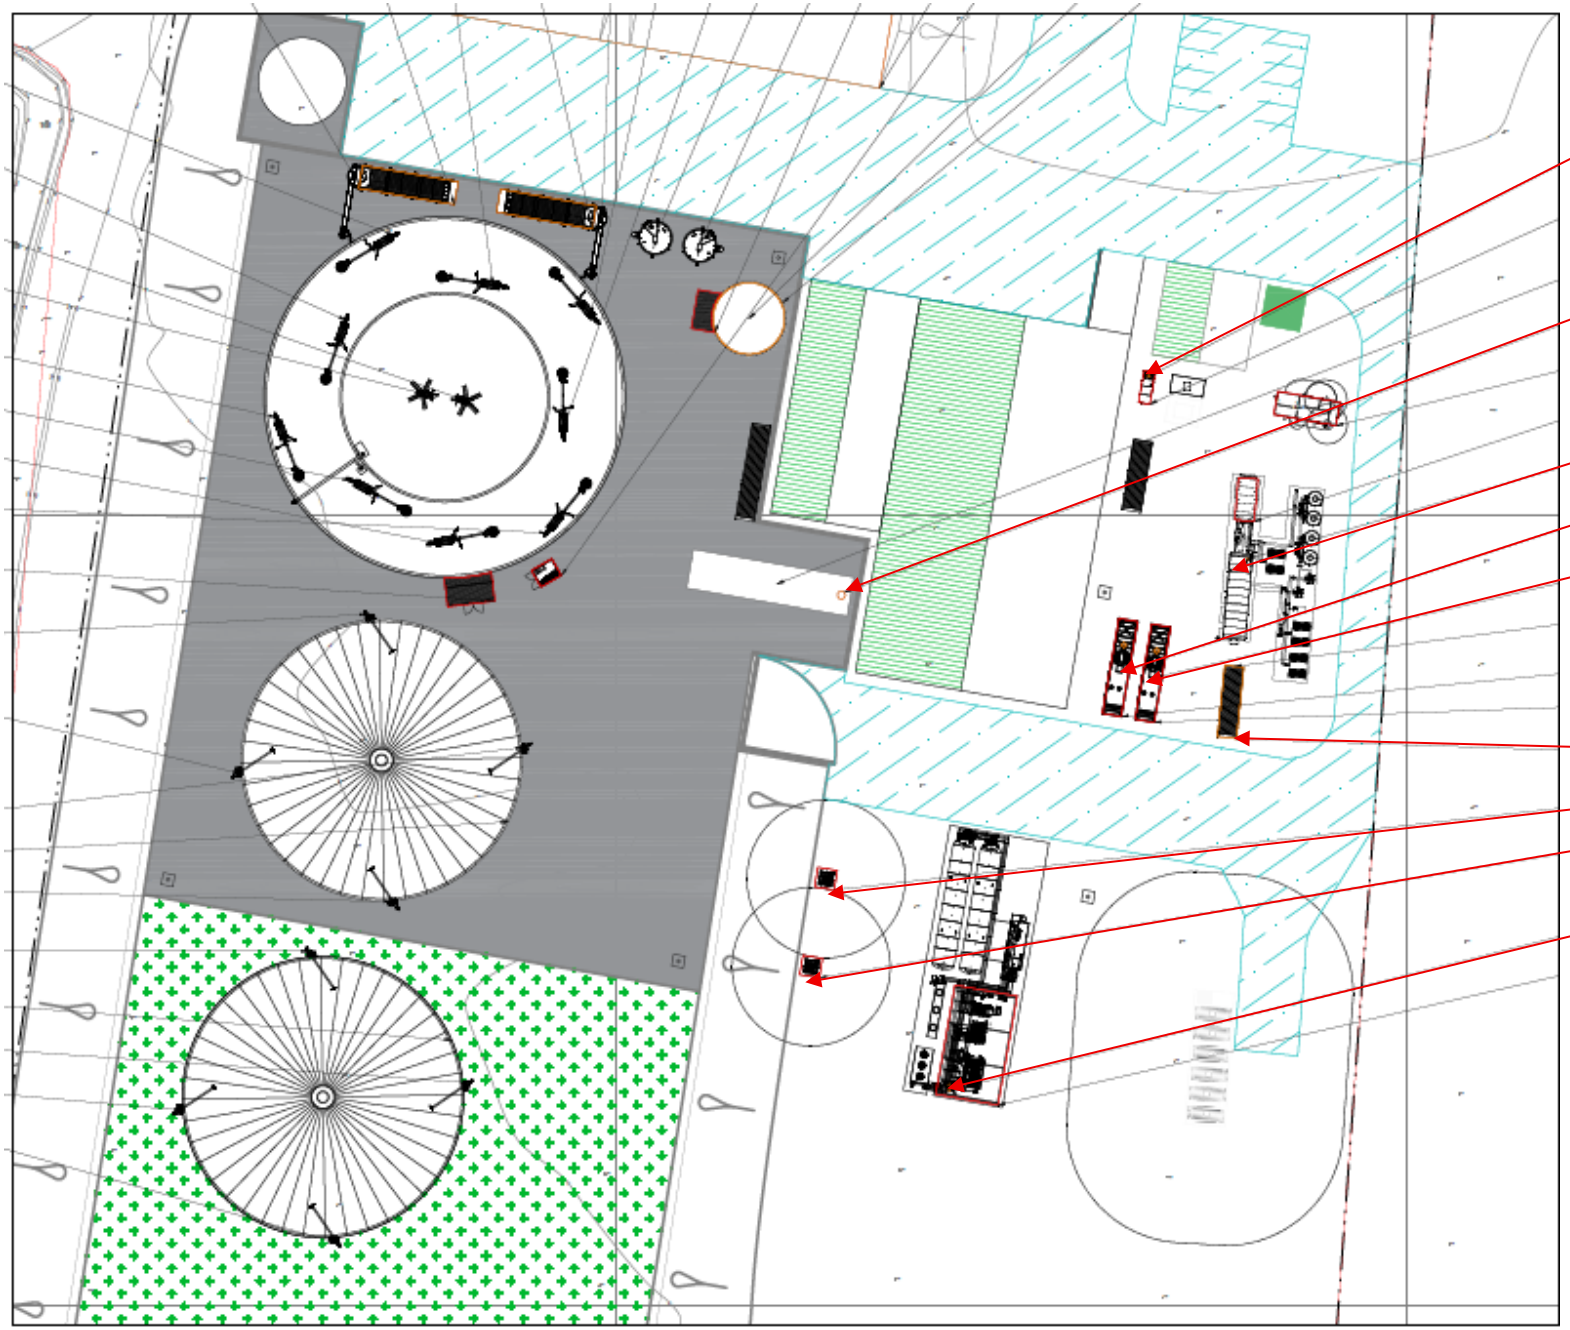


1. Do not scale off this drawing
2. All dimensions to be confirmed on site
3. This drawing is copyright of Sol Environment Ltd
4. This drawing is to be read in conjunction with relevant consultant drawings and specifications

Rev:	Date:	Desc:
2	11/25	Original

Client: Engie Renewable Gases UK Limited **Job No:** SOL_25_P007_ENG **Drawing No:** **Revision:** 2

Project: Anaerobic Digestion Facility – Home Farm Grange **Date:** 19/11/2025

Drawing Title: Site Layout with Emission Points to Air **Drawn By:** EH, based on Resolve Bioenegy Layout Plan 019-9006-PLA-DWG-009-Emission Points

Sol Environment Ltd
Unit 5.3, Paintworks, Bristol,
BS4 3EH
t: +44(0)117 9372811
e: enquiries@sol-environment.co.uk
www.sol-environment.co.uk