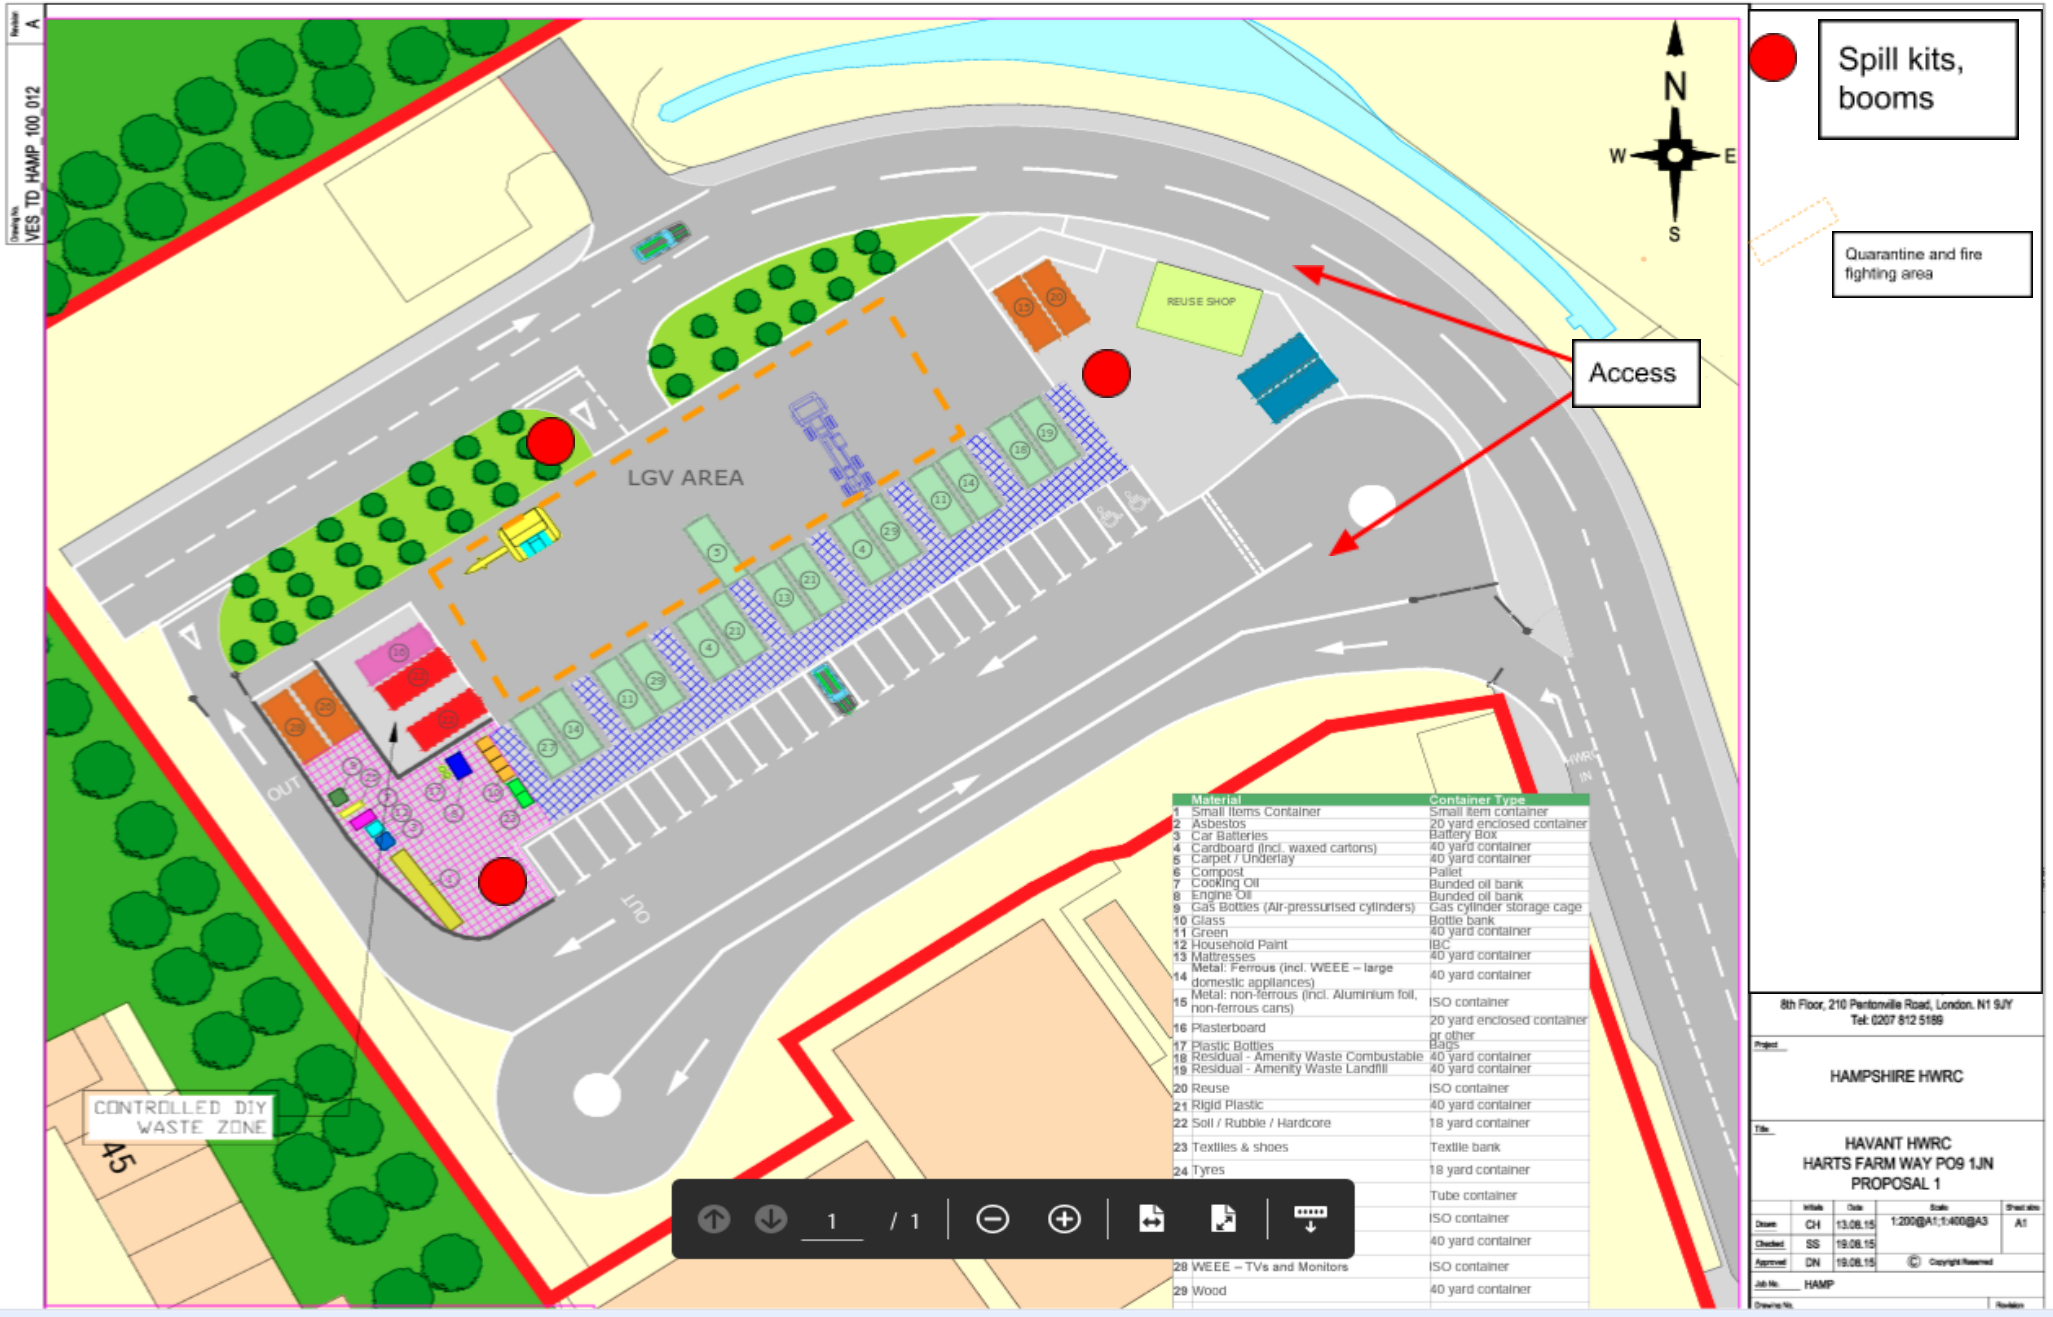

Spill kits, booms
Quarantine and fire fighting area
Access
N
W
E
S
LGV AREA
REUSE SHOP
OUT
OUT
IN
CONTROLLED DIY WASTE ZONE
45
Material | Container Type
1 Small Items Container | Small item container
2 Asbestos | 20 yard enclosed container
3 Car Batteries | Battery Box
4 Cardboard (incl. waxed cartons) | 40 yard container
5 Carpet / Underlay | 40 yard container
6 Compost | Pallet
7 Cooking Oil | Bunded oil bank
8 Engine Oil | Bunded oil bank
9 Gas Bottles (Air-pressurised cylinders) | Gas cylinder storage cage
10 Glass | Bottle bank
11 Green | 40 yard container
12 Household Paint | IBC
13 Mattresses | 40 yard container
14 Metal: Ferrous (incl. WEEE – large domestic appliances) | 40 yard container
15 Metal: non-ferrous (incl. Aluminium foil, non-ferrous cans) | ISO container
16 Plasterboard | 20 yard enclosed container or other
17 Plastic Bottles | Bags
18 Residual - Amenity Waste Combustable | 40 yard container
19 Residual - Amenity Waste Landfill | 40 yard container
20 Reuse | ISO container
21 Rigid Plastic | 40 yard container
22 Soil / Rubble / Hardcore | 18 yard container
23 Textiles & shoes | Textile bank
24 Tyres | 18 yard container
Tube container
ISO container
40 yard container
28 WEEE – TVs and Monitors | ISO container
29 Wood | 40 yard container
8th Floor, 210 Pentonville Road, London. N1 9JY
Tel: 0207 812 5186
HAMPSHIRE HWRC
HAVANT HWRC
HARTS FARM WAY PO9 1JN
PROPOSAL 1
Drawn CH 13.08.15
Checked SS 19.08.15
Approved DN 19.08.15
1:200@A1;1:400@A3
A1
© Copyright Reserved
Job No. HAMP
VES_TD_HAMP_100_012
Revision A