
Revision A

Drawing No. VES_TD_HAMP_100_012

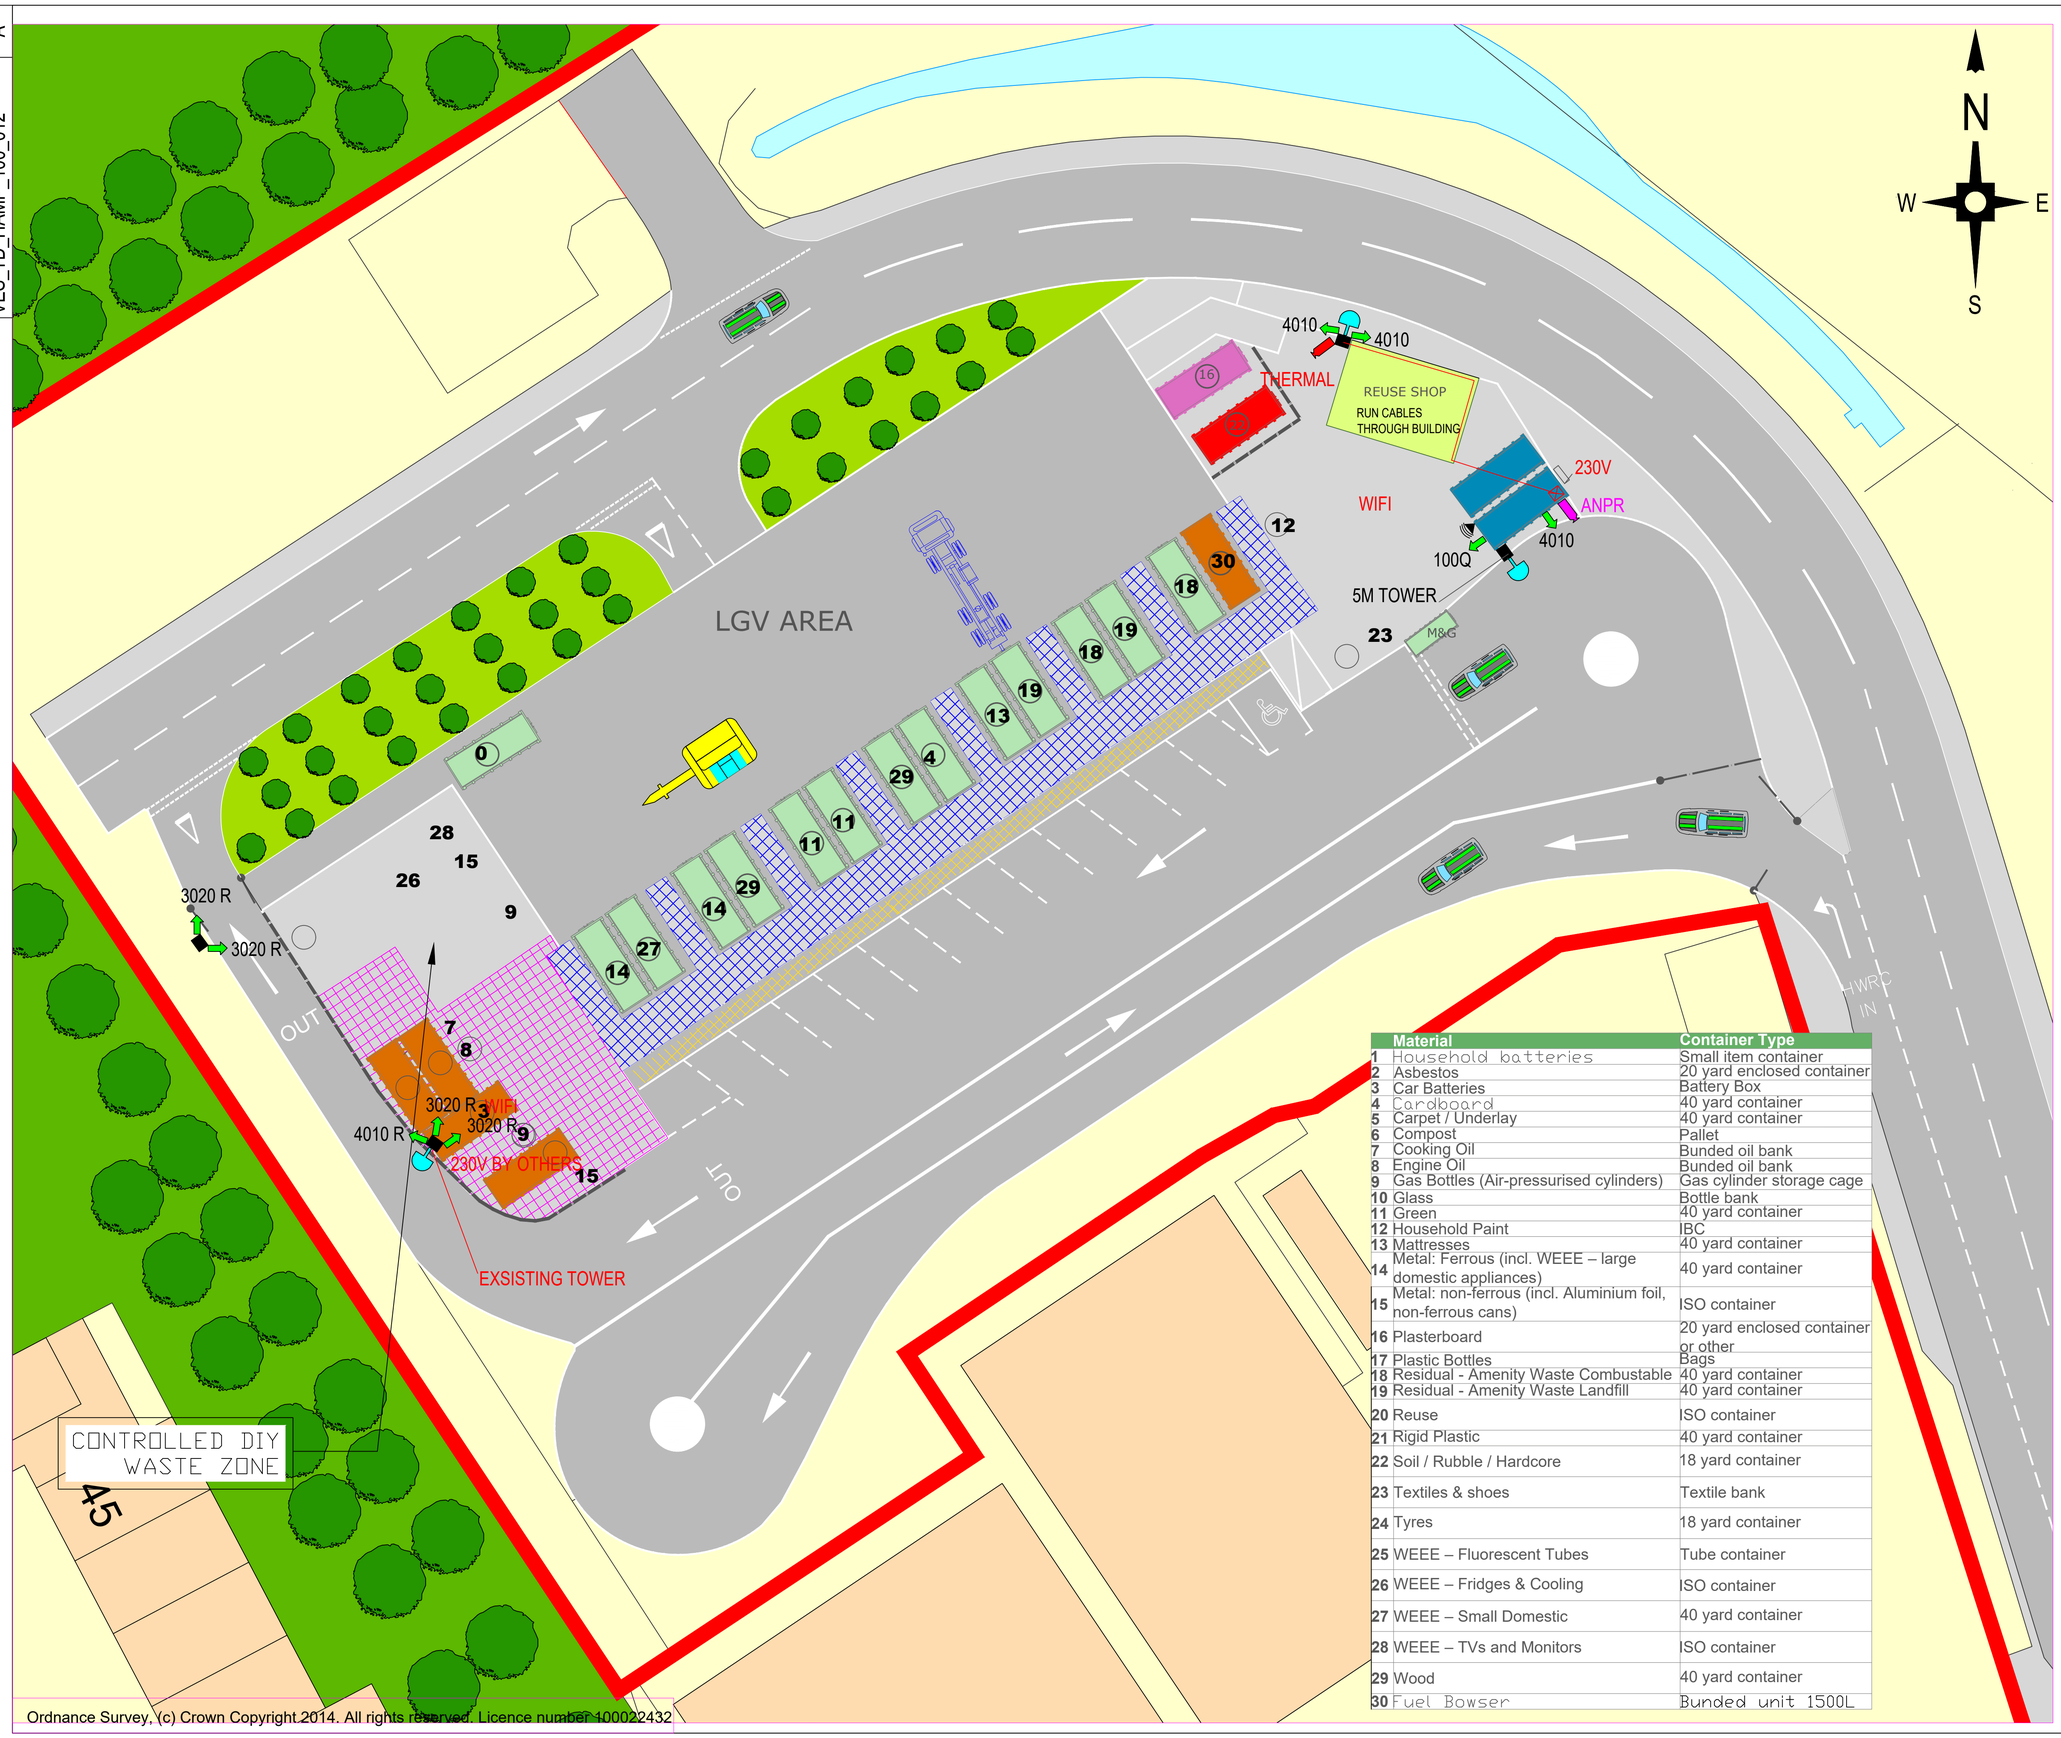

	Material	Container Type
1	Household batteries	Small item container
2	Asbestos	20 yard enclosed container
3	Car Batteries	Battery Box
4	Cardboard	40 yard container
5	Carpet / Underlay	40 yard container
6	Compost	Pallet
7	Cooking Oil	Bunded oil bank
8	Engine Oil	Bunded oil bank
9	Gas Bottles (Air-pressurised cylinders)	Gas cylinder storage cage
10	Glass	Bottle bank
11	Green	40 yard container
12	Household Paint	IBC
13	Mattresses	40 yard container
14	Metal: Ferrous (incl. WEEE – large domestic appliances)	40 yard container
15	Metal: non-ferrous (incl. Aluminium foil, non-ferrous cans)	ISO container
16	Plasterboard	20 yard enclosed container or other
17	Plastic Bottles	Bags
18	Residual - Amenity Waste Combustable	40 yard container
19	Residual - Amenity Waste Landfill	40 yard container
20	Reuse	ISO container
21	Rigid Plastic	40 yard container
22	Soil / Rubble / Hardcore	18 yard container
23	Textiles & shoes	Textile bank
24	Tyres	18 yard container
25	WEEE – Fluorescent Tubes	Tube container
26	WEEE – Fridges & Cooling	ISO container
27	WEEE – Small Domestic	40 yard container
28	WEEE – TVs and Monitors	ISO container
29	Wood	40 yard container
30	Fuel Bowser	Bunded unit 1500L

Ordnance Survey, (c) Crown Copyright 2014. All rights reserved. Licence number 100022432

GENERAL NOTES:

1. THIS DRAWING IS COPYRIGHT AND THE PROPERTY OF VEOLIA AND IS NOT TO BE COPIED IN WHOLE OR IN PART EXCEPT UNDER A WRITTEN AGREEMENT.

2. DETAILS SHOWN ON DRAWINGS ARE FOR REFERENCE PURPOSES ONLY.

3. THIS IS A CONCEPTUAL DRAWING SUBJECT TO DETAILED DESIGN BY A DESIGN & BUILD CONTRACTOR.

4. IN CASE OF ANY DISCREPANCY BETWEEN THE DRAWING AND THE WORKS INFORMATION, THE WORKS INFORMATION WILL TAKE PRECEDENCE AND THE CONTRACTOR WILL BE DEEMED TO HAVE INTENDED TO COMPLY WITH THE WORKS INFORMATION AND SHALL DO SO.

5. ALL DIMENSIONS AND LEVELS ARE TO BE CHECKED ON SITE BY THE CONTRACTOR PRIOR TO PREPARING ANY WORKING DRAWINGS OR COMMENCING ON SITE.

6.PLEASE ENSURE DRAWING LICENCE DATE IS STILL VALID. ALL LICENCES ARE 12 MONTH UNLESS OTHERWISE STATED.

SITE LOCATION PLAN



MAXIMUM PROTECTION SERVICES LTD
HAVANT HWRC CCTV SYSTEM

PTZ CAMERA
THERMAL
ANPR
DETECTOR
SPEAKER
POST

230V BY OTHERS

(not to scale) DB 25/02/16 V1

Rev	Description of revision	Drawn	Chkd	App	Date
A	GENERAL AMENDS	IR	SS	DN	24.08.15
-	FIRST DRAFT	CH	SS	DN	19.08.15

Technical Direction,
8th Floor, 210 Pentonville Road, London. N1 9JY
Tel: 0207 812 5189

Project

HAMPSHIRE HWRC

Title

HAVANT HWRC
HARTS FARM WAY PO9 1JN
PROPOSAL 1

	Initials	Date	Scale	Sheet size
Drawn	CH	13.08.15	1:200@A1;1:400@A3	A1
Checked	SS	19.08.15		
Approved	DN	19.08.15	© Copyright Reserved	

Job No. HAMP

Drawing No. VES_TD_HAMP_100_012

Revision A