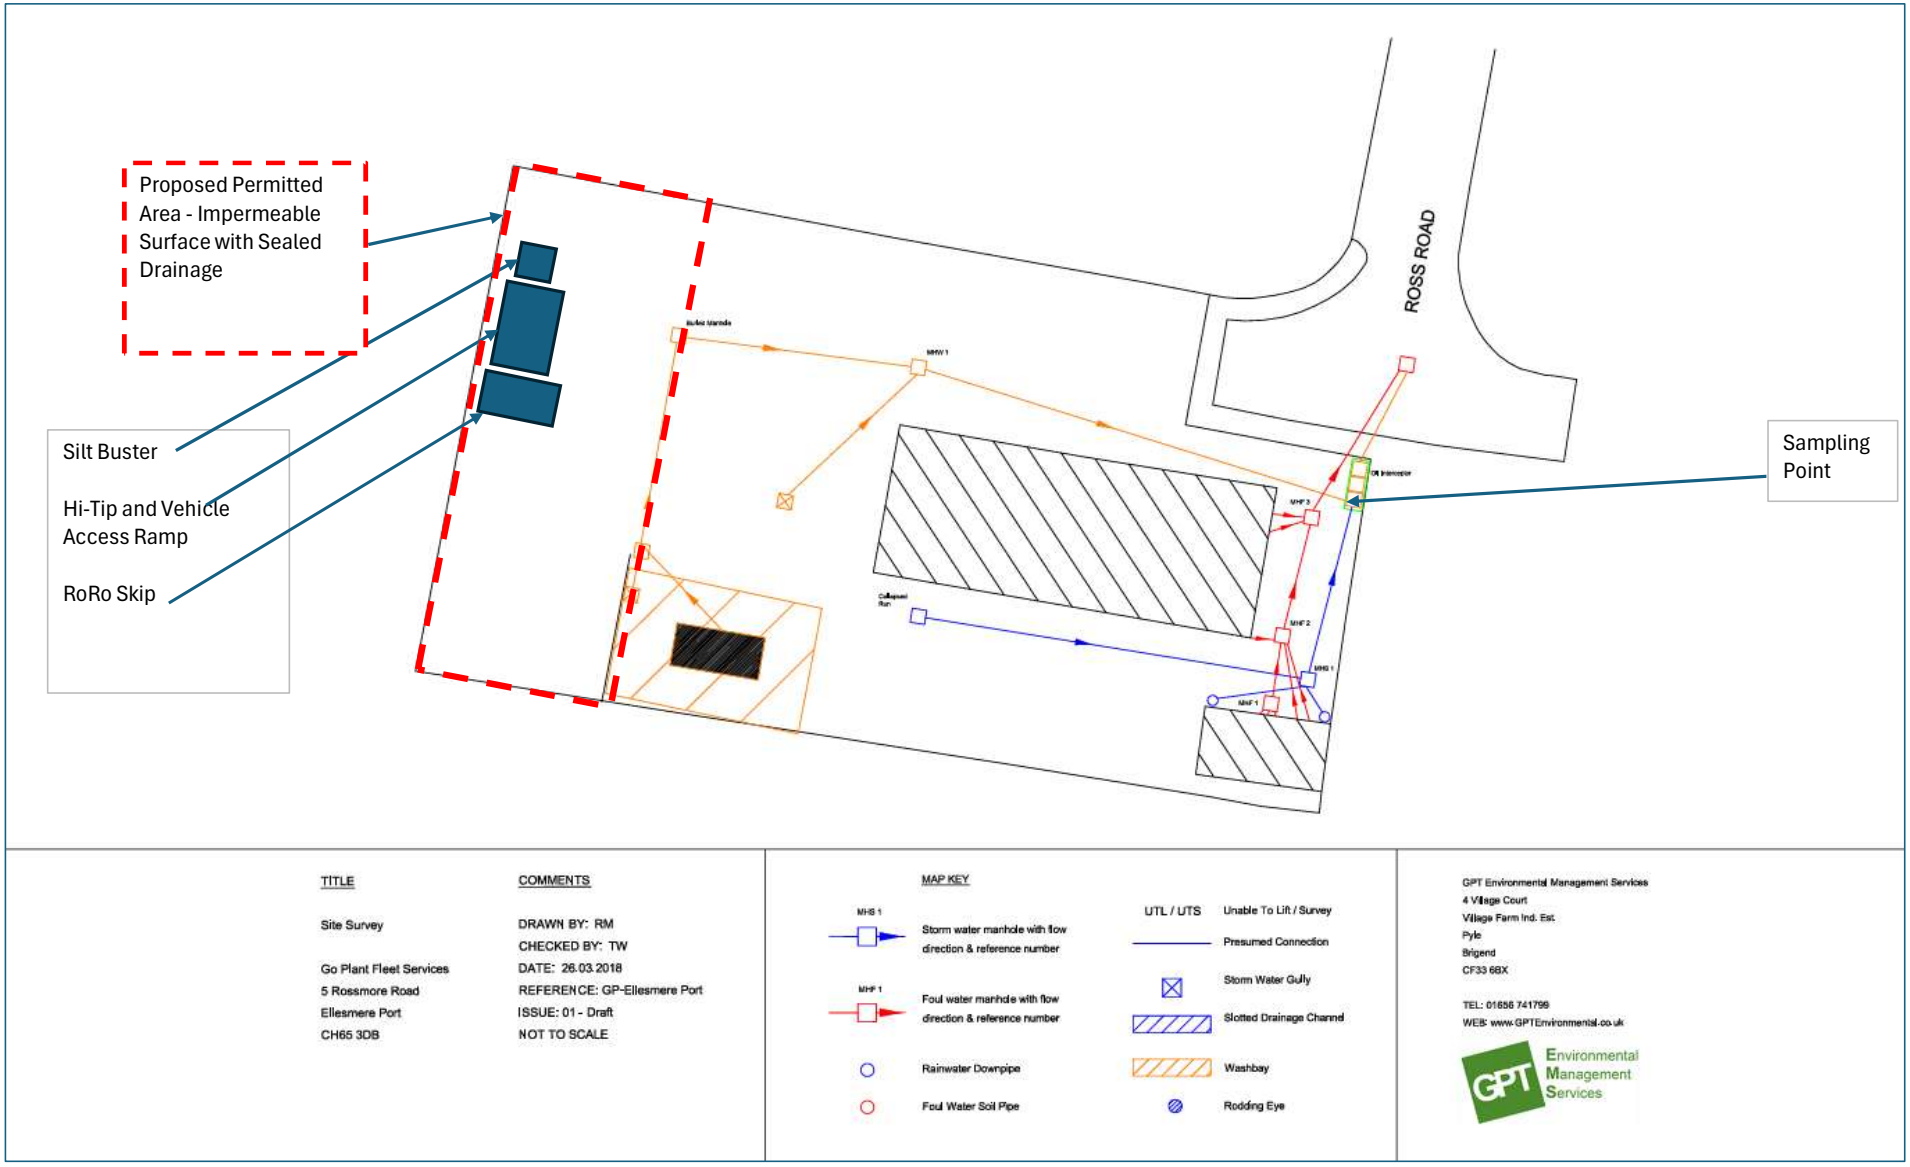

Proposed Permitted Area - Impermeable Surface with Sealed Drainage
Silt Buster
Hi-Tip and Vehicle Access Ramp
RoRo Skip
Sampling Point
ROSS ROAD
MHS 1
MHF 1
MHF 2
MHF 3
Collapsed Run
TITLE
Site Survey
Go Plant Fleet Services
5 Rossmore Road
Ellesmere Port
CH65 3DB
COMMENTS
DRAWN BY: RM
CHECKED BY: TW
DATE: 26.03.2018
REFERENCE: GP-Ellesmere Port
ISSUE: 01 - Draft
NOT TO SCALE
MAP KEY
Storm water manhole with flow direction & reference number
Foul water manhole with flow direction & reference number
Rainwater Downpipe
Foul Water Soil Pipe
UTL / UTS
Unable To Lift / Survey
Presumed Connection
Storm Water Gully
Slotted Drainage Channel
Washbay
Rodding Eye
GPT Environmental Management Services
4 Village Court
Village Farm Ind. Est.
Pyle
Bridgend
CF33 6BX
TEL: 01656 741799
WEB: www.GPTEnvironmental.co.uk
GPT
Environmental Management Services