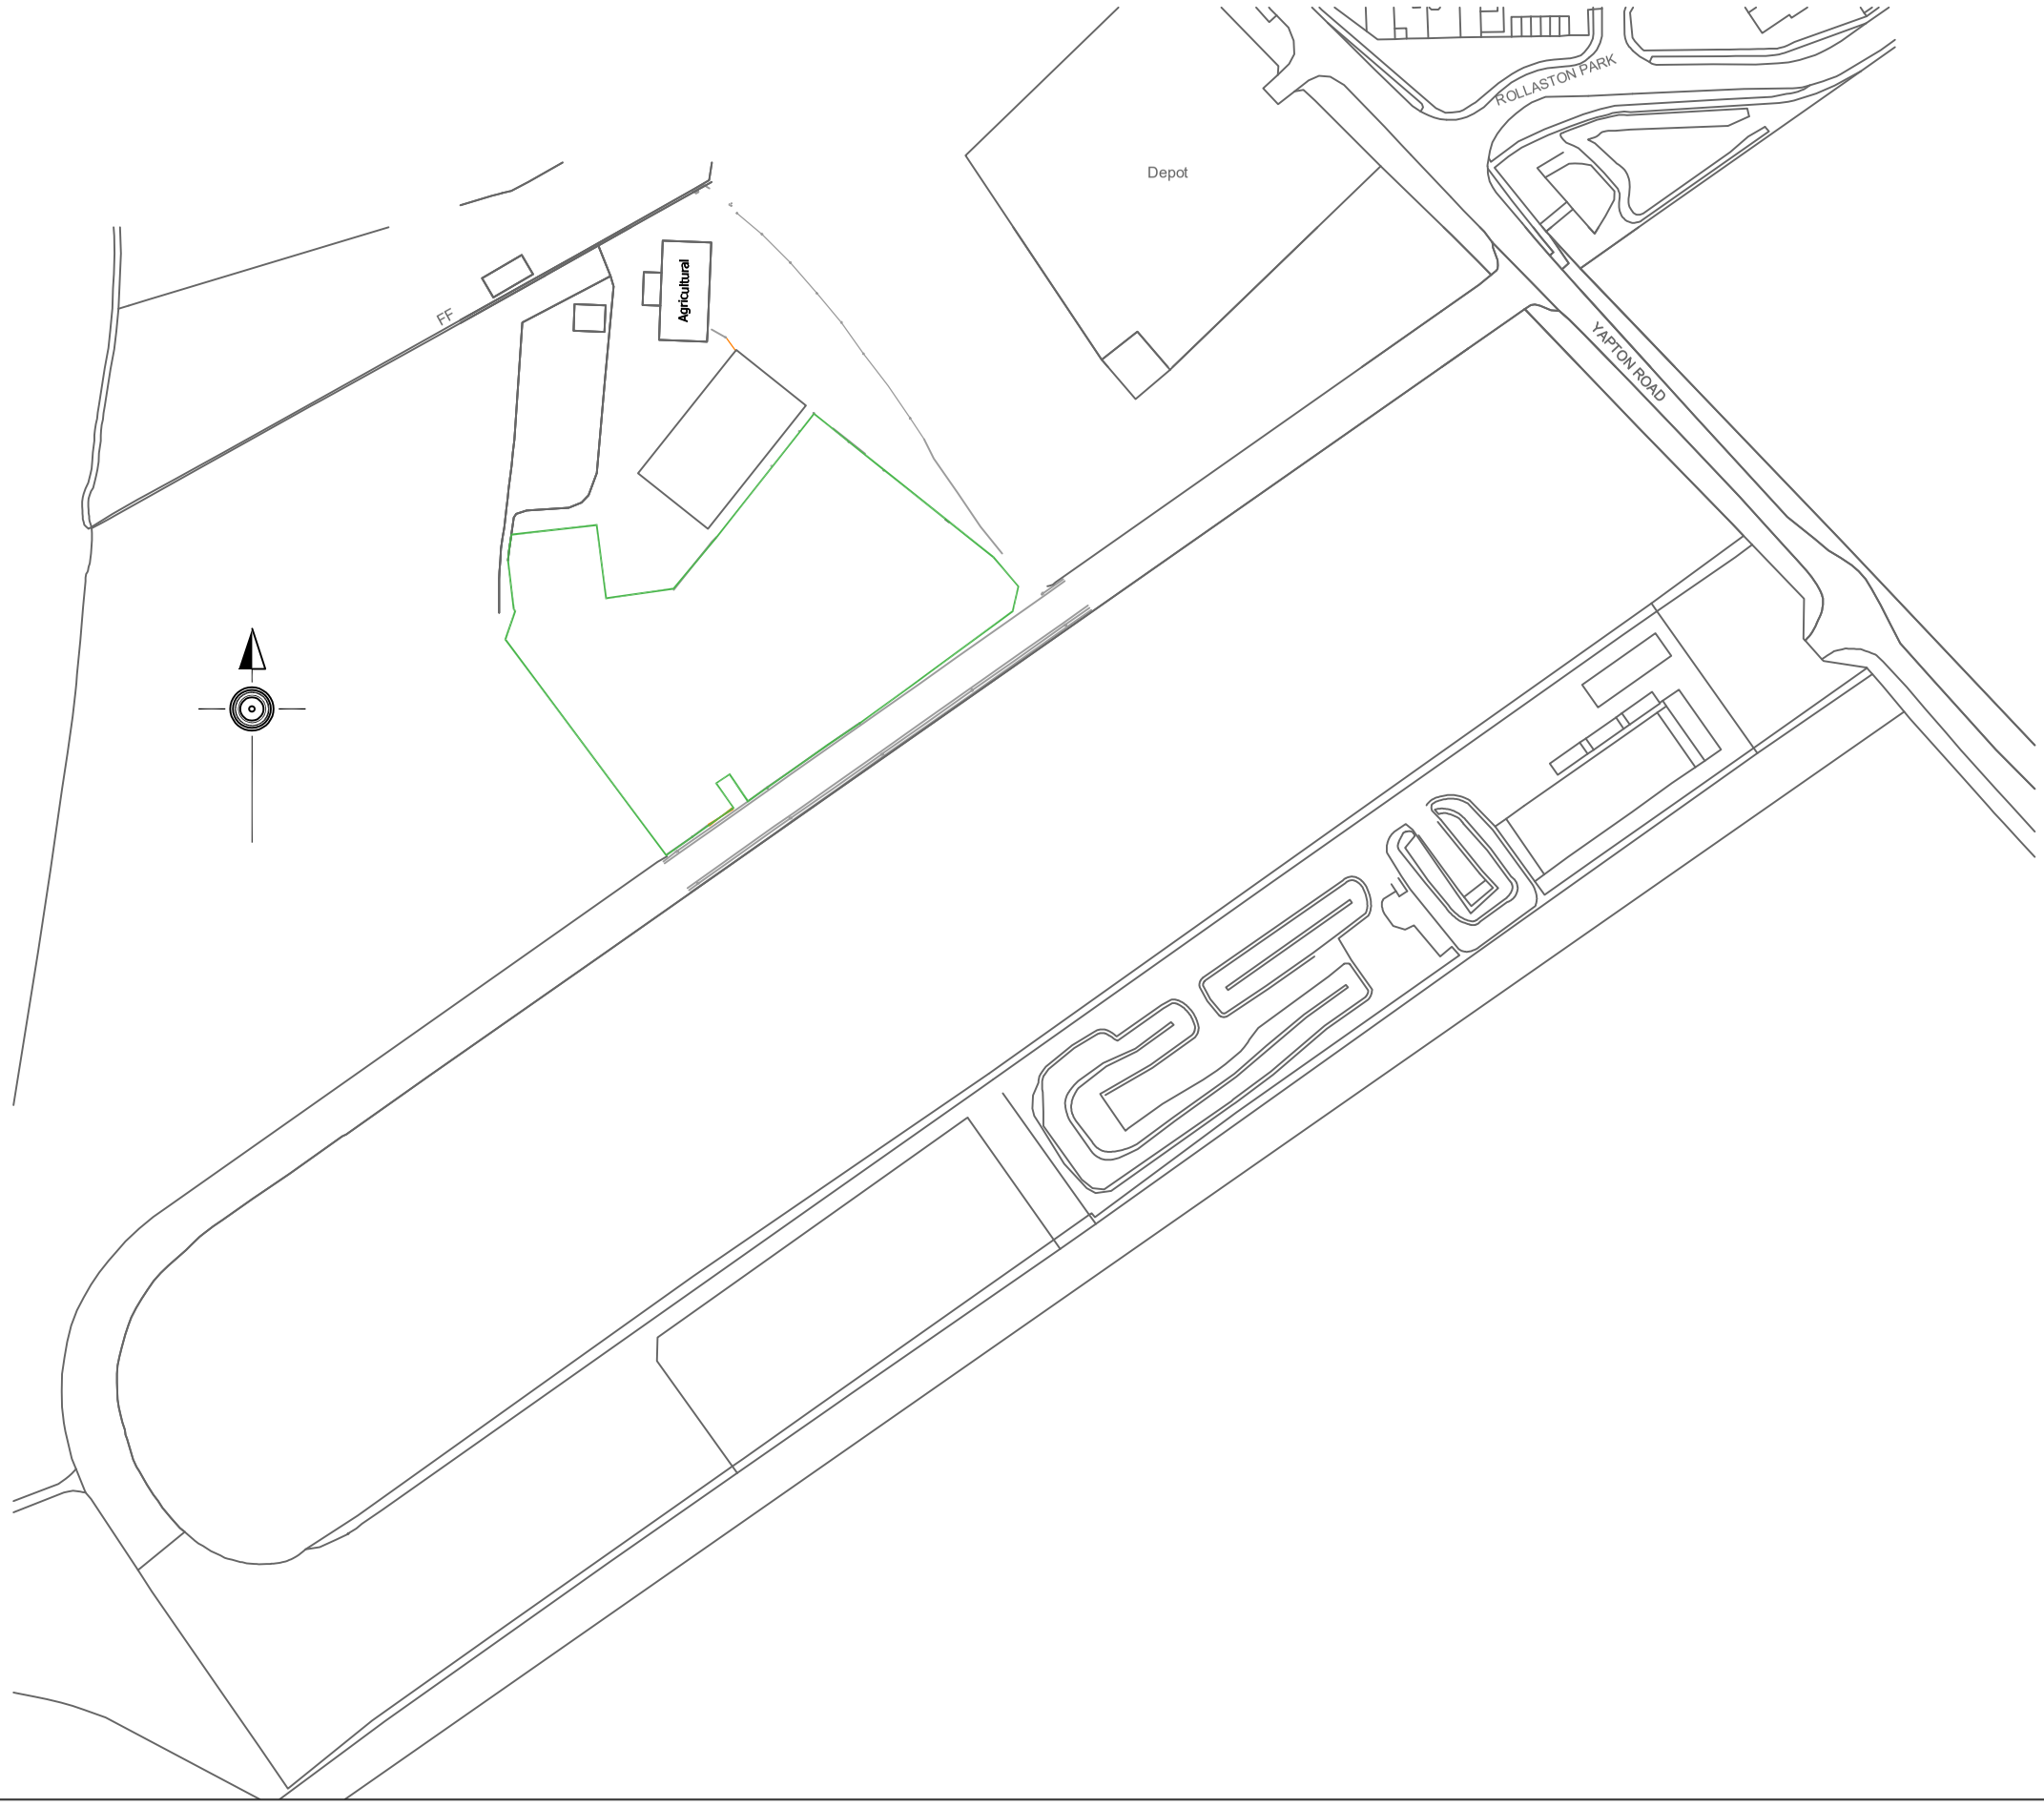


0 20 40 60 80 100 m

SCALE 1:2000

Client: TJ Waste & Recycling Limited

Project: Environmental Permit Boundary
Yapton Waste Recycling Facility
Northwood Farm, Burndell Road
Yapton, West Sussex
BN18 0HR

INTEGRATED SKILLS LIMITED
Suite 3A Chapel Allerton House
114 Harrogate Road
LEEDS
Ls7 4NY
TEL: 0330 0888670
EMAIL: ukinfo@integrated-skills.com
(www.integrated-skills.com)

Date: July 2026

Scale: 1:2000@A3

Dwg: TJ-YWR-EP-01 Rev B