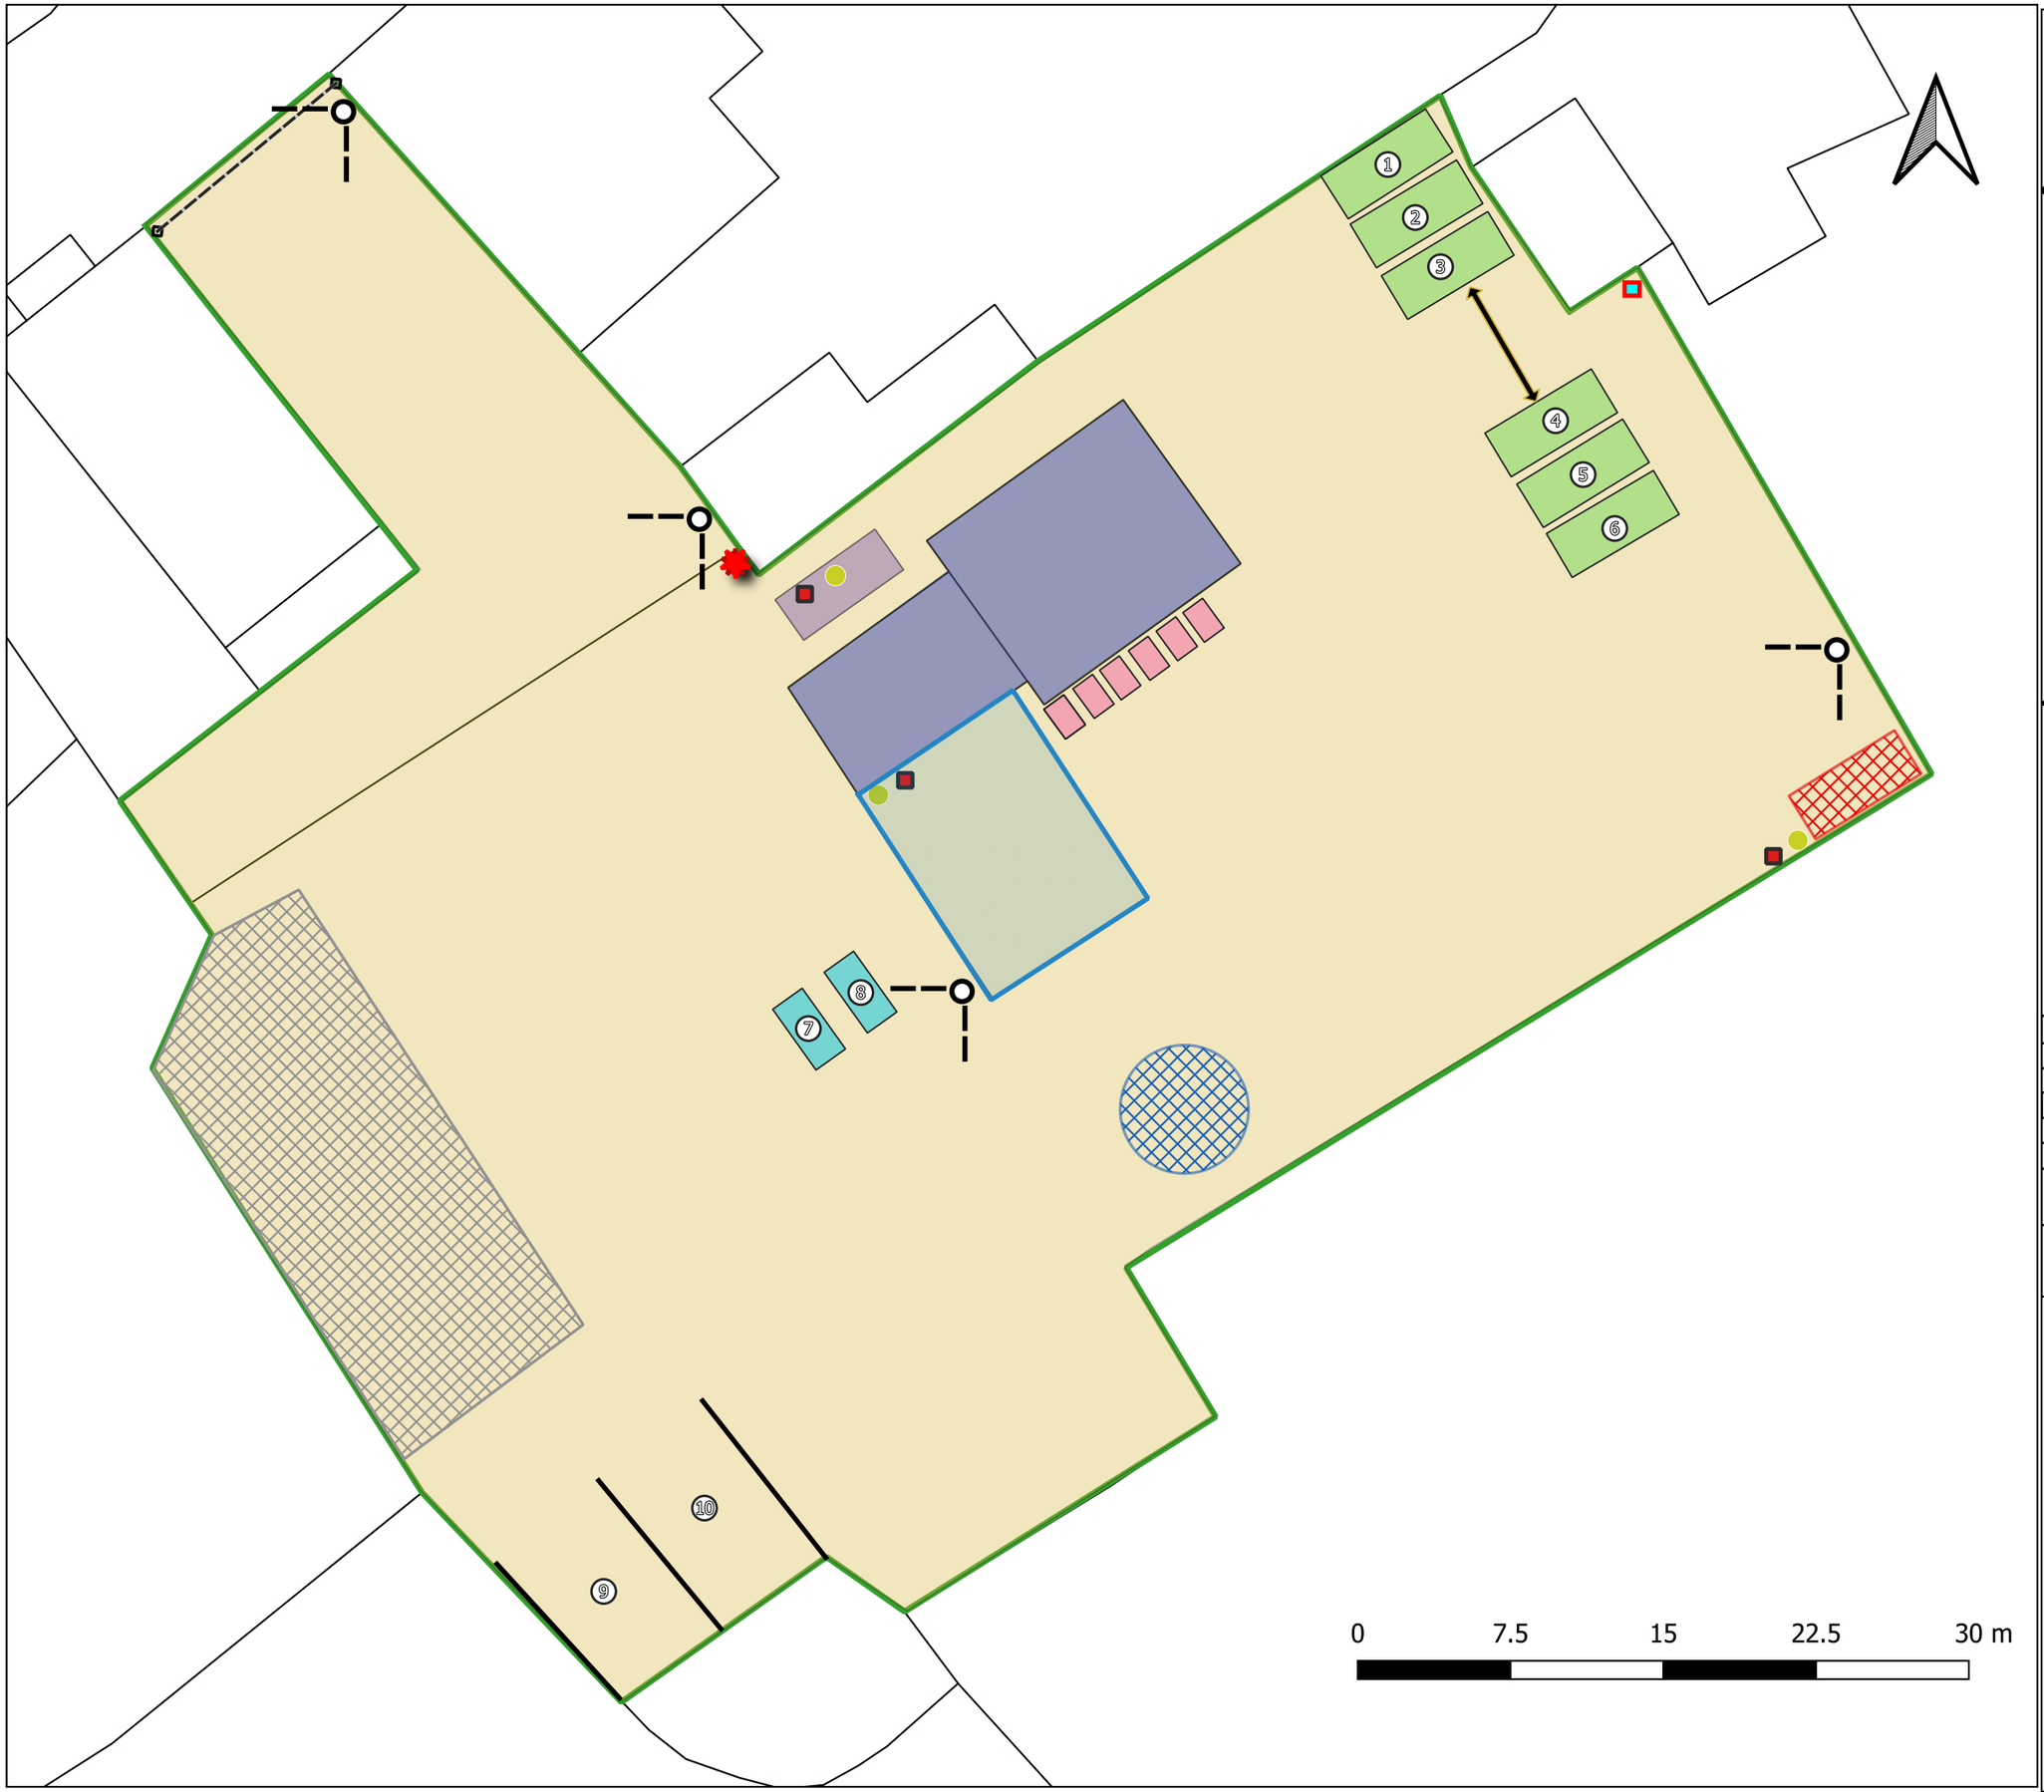


Key:

- Permit Boundary
- 6m Buffer
- Bunded Kerb
- Lego Block Bay
- Main Site Entrance
- Diesel Tank
- Fire Extinguisher
- Spill kit
- 4 Yard Skips
- 40 Yard Ro-Ro
- COSHH Storage
- HardStanding
- Mobile Plant Storage
- Quarantine Container
- Skip Storage
- Sorting Shed / Impermeable area
- 8 Yard Skips
- Workshop
- Fire Rated Foam Storage
- CCTV

Drawing Title:SL Plan Wraik Hill Recycling
Ref: 004.2_09_004
Scale: 1:12093 (A3)
Date: 2026-06-11
Revison: V1
Drawn By: Teddy Griffiths
Address: Elysian Fields, Wraik Hill, Whistable, CT5 3BY

Changelog:
- N/A

THE PERMITTING COMPANY