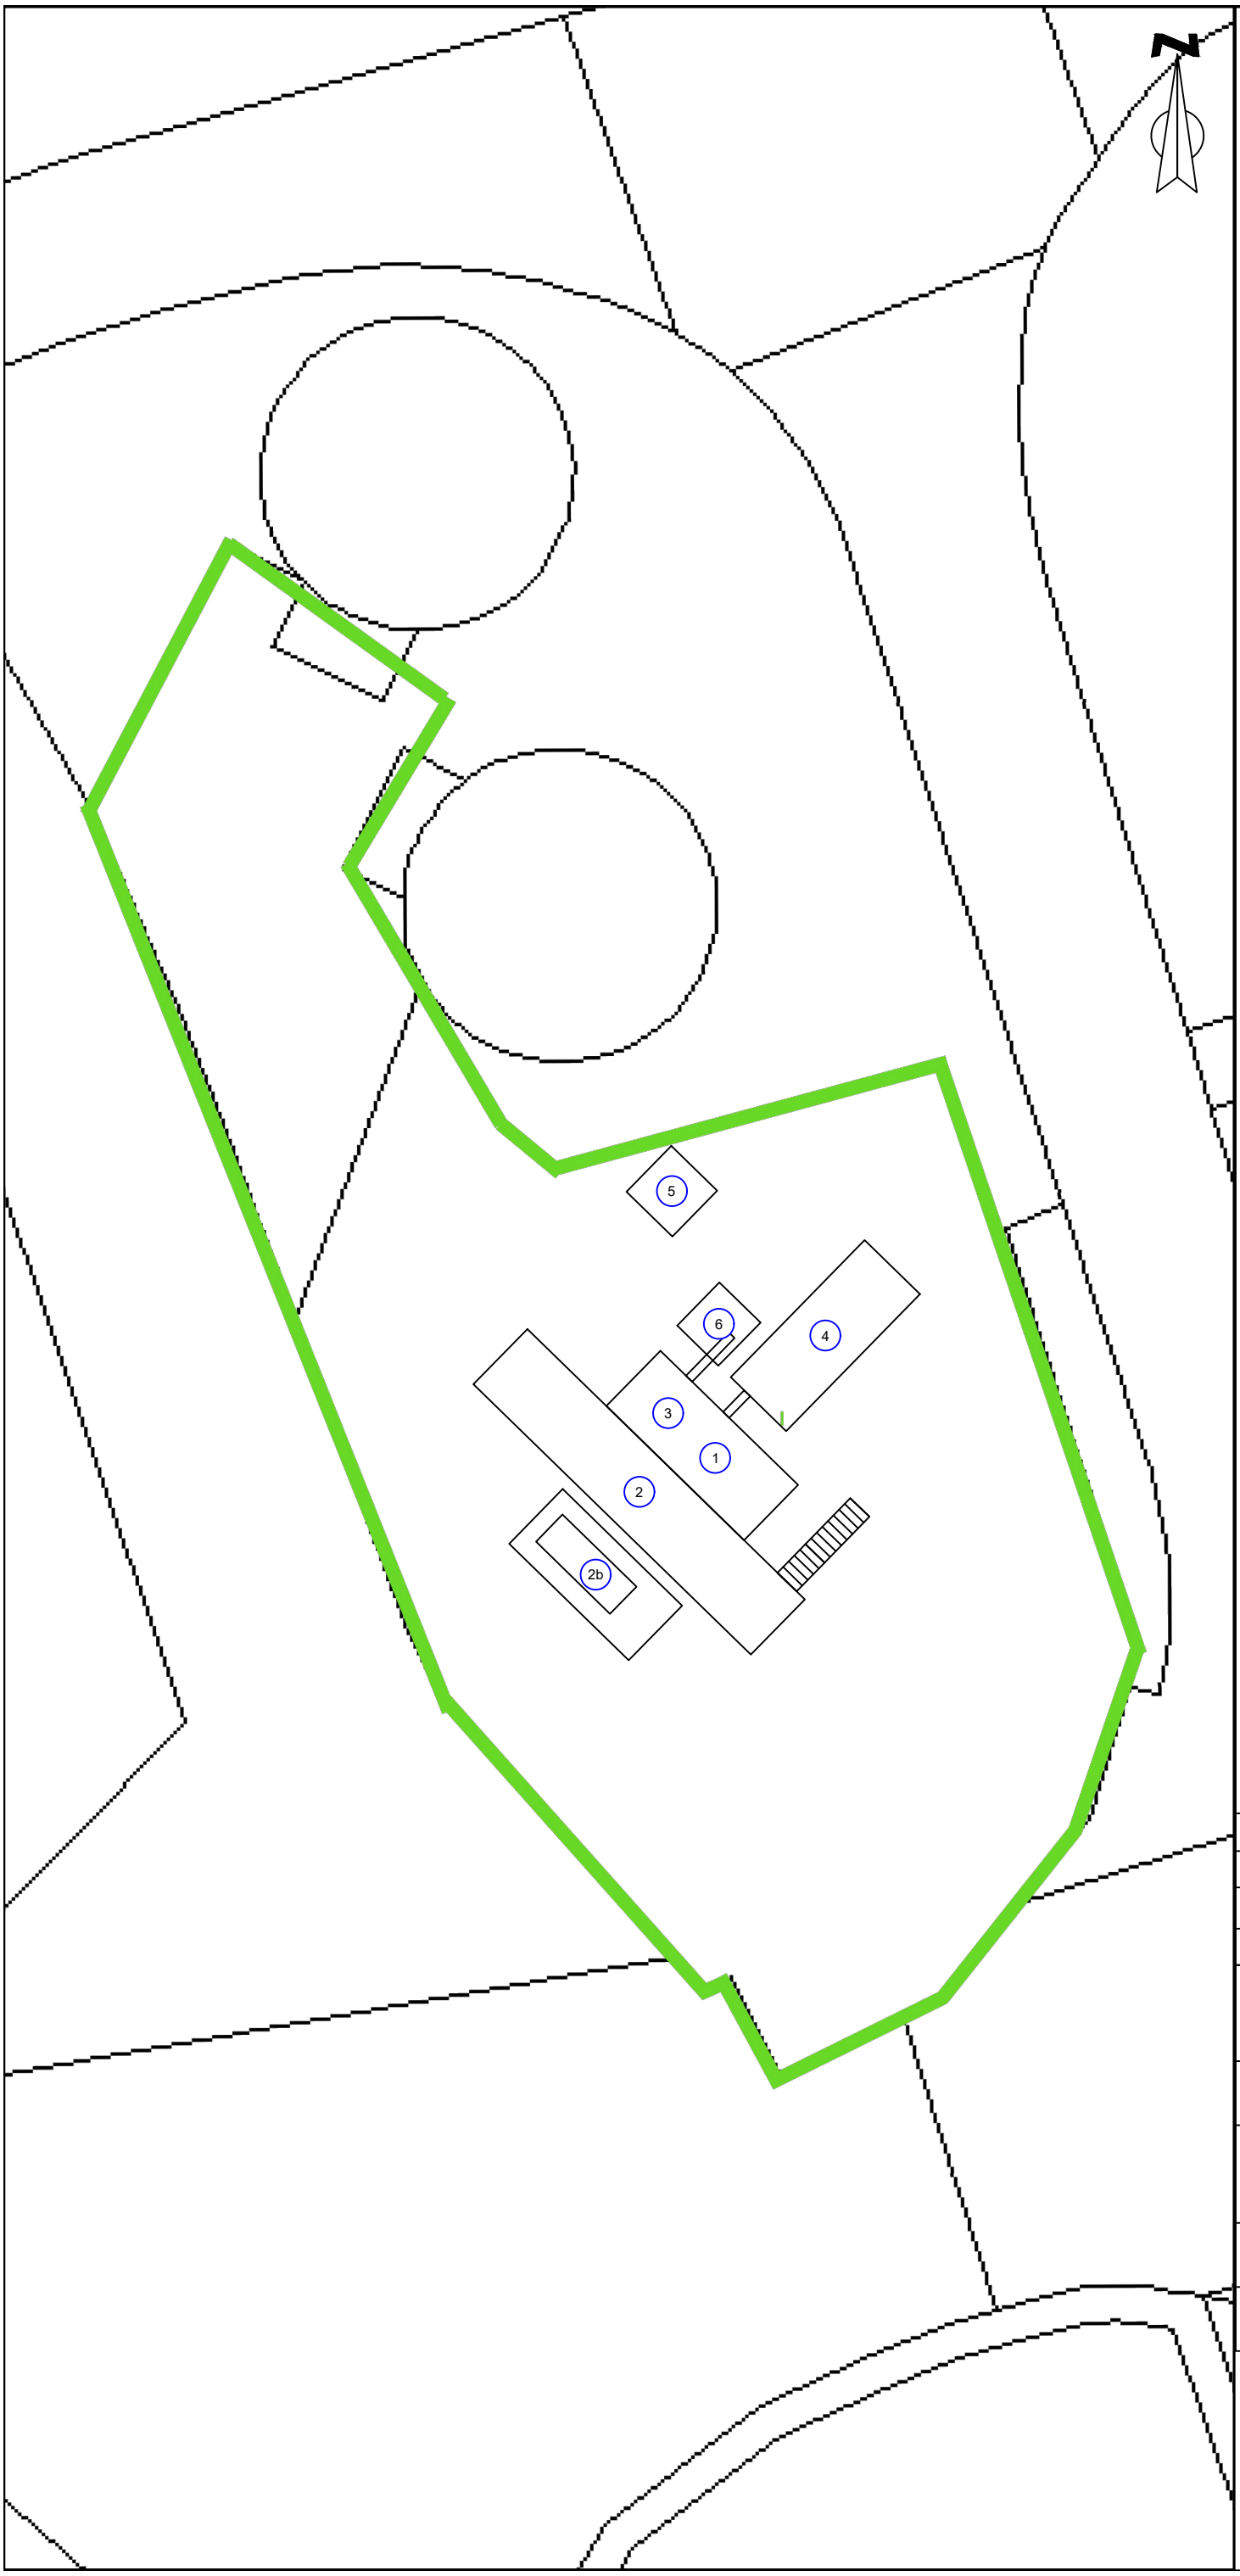


KEY:

- Site Boundary
- 1 — Buffer Tank (Module 1) - Above Separation Container
- 2 — Skimming Tank (Module 2)
- 2b — Settlement Tank (Module 2b)
- 3 — Separation Container (Module 3)
- 4 — ISO Storage Tank (Module 4)
- 5 — Office
- 6 — Solid Waste Storage Tank

NOTES:

ALL DIMENSIONS ARE IN METRES UNLESS STATED OTHERWISE

THIS DRAWING IS TO BE READ IN CONJUNCTION WITH ALL RELEVANT DRAWINGS AND DOCUMENTS ASSOCIATED WITH THIS PROJECT.

ALL EXISTING AND PROPOSED DIMENSIONS, LEVELS AND LOCATIONS TO BE CHECKED AND VERIFIED BY THE MAIN CONTRACTOR ON SITE PRIOR TO THE COMMENCEMENT OF THE WORKS AND ANY ANOMALIES REPORTED TO THE ENGINEER.

Rev	Date	Description	DRA	CHK	APP
P03	12.05.25	Storage tank orientation amended	LB	JH	JH
P02	12.05.25	Layout Amended	LB	JH	JH
P01	09.05.25	Issued for comment / approval	LB	JH	JH

Project
Eco Clarity Limited Permitting Consultancy Support

Client
Eco Clarity Services Ltd

Drawing Title
Indicative Layout Plan

Scale	Date	Status
1:200 @ A3	09.05.25	Preliminary

DWG No. CRM597001-ENZ-XX-XX-DR-T-1001 **Revision** P03

Bristol 01454 269 237
Cardiff 02920 023 700
Manchester 0161 413 6444
Cambridge 01799 542 473
Sheffield 0114 321 5151
Belfast 07377673948

enzygo
@enzygo
enzygo.com
hello@enzygo.com