
© Crown copyright and database right [2023] Ordnance Survey [100021242]
© Getmapping Plc and Bluesky International 2023

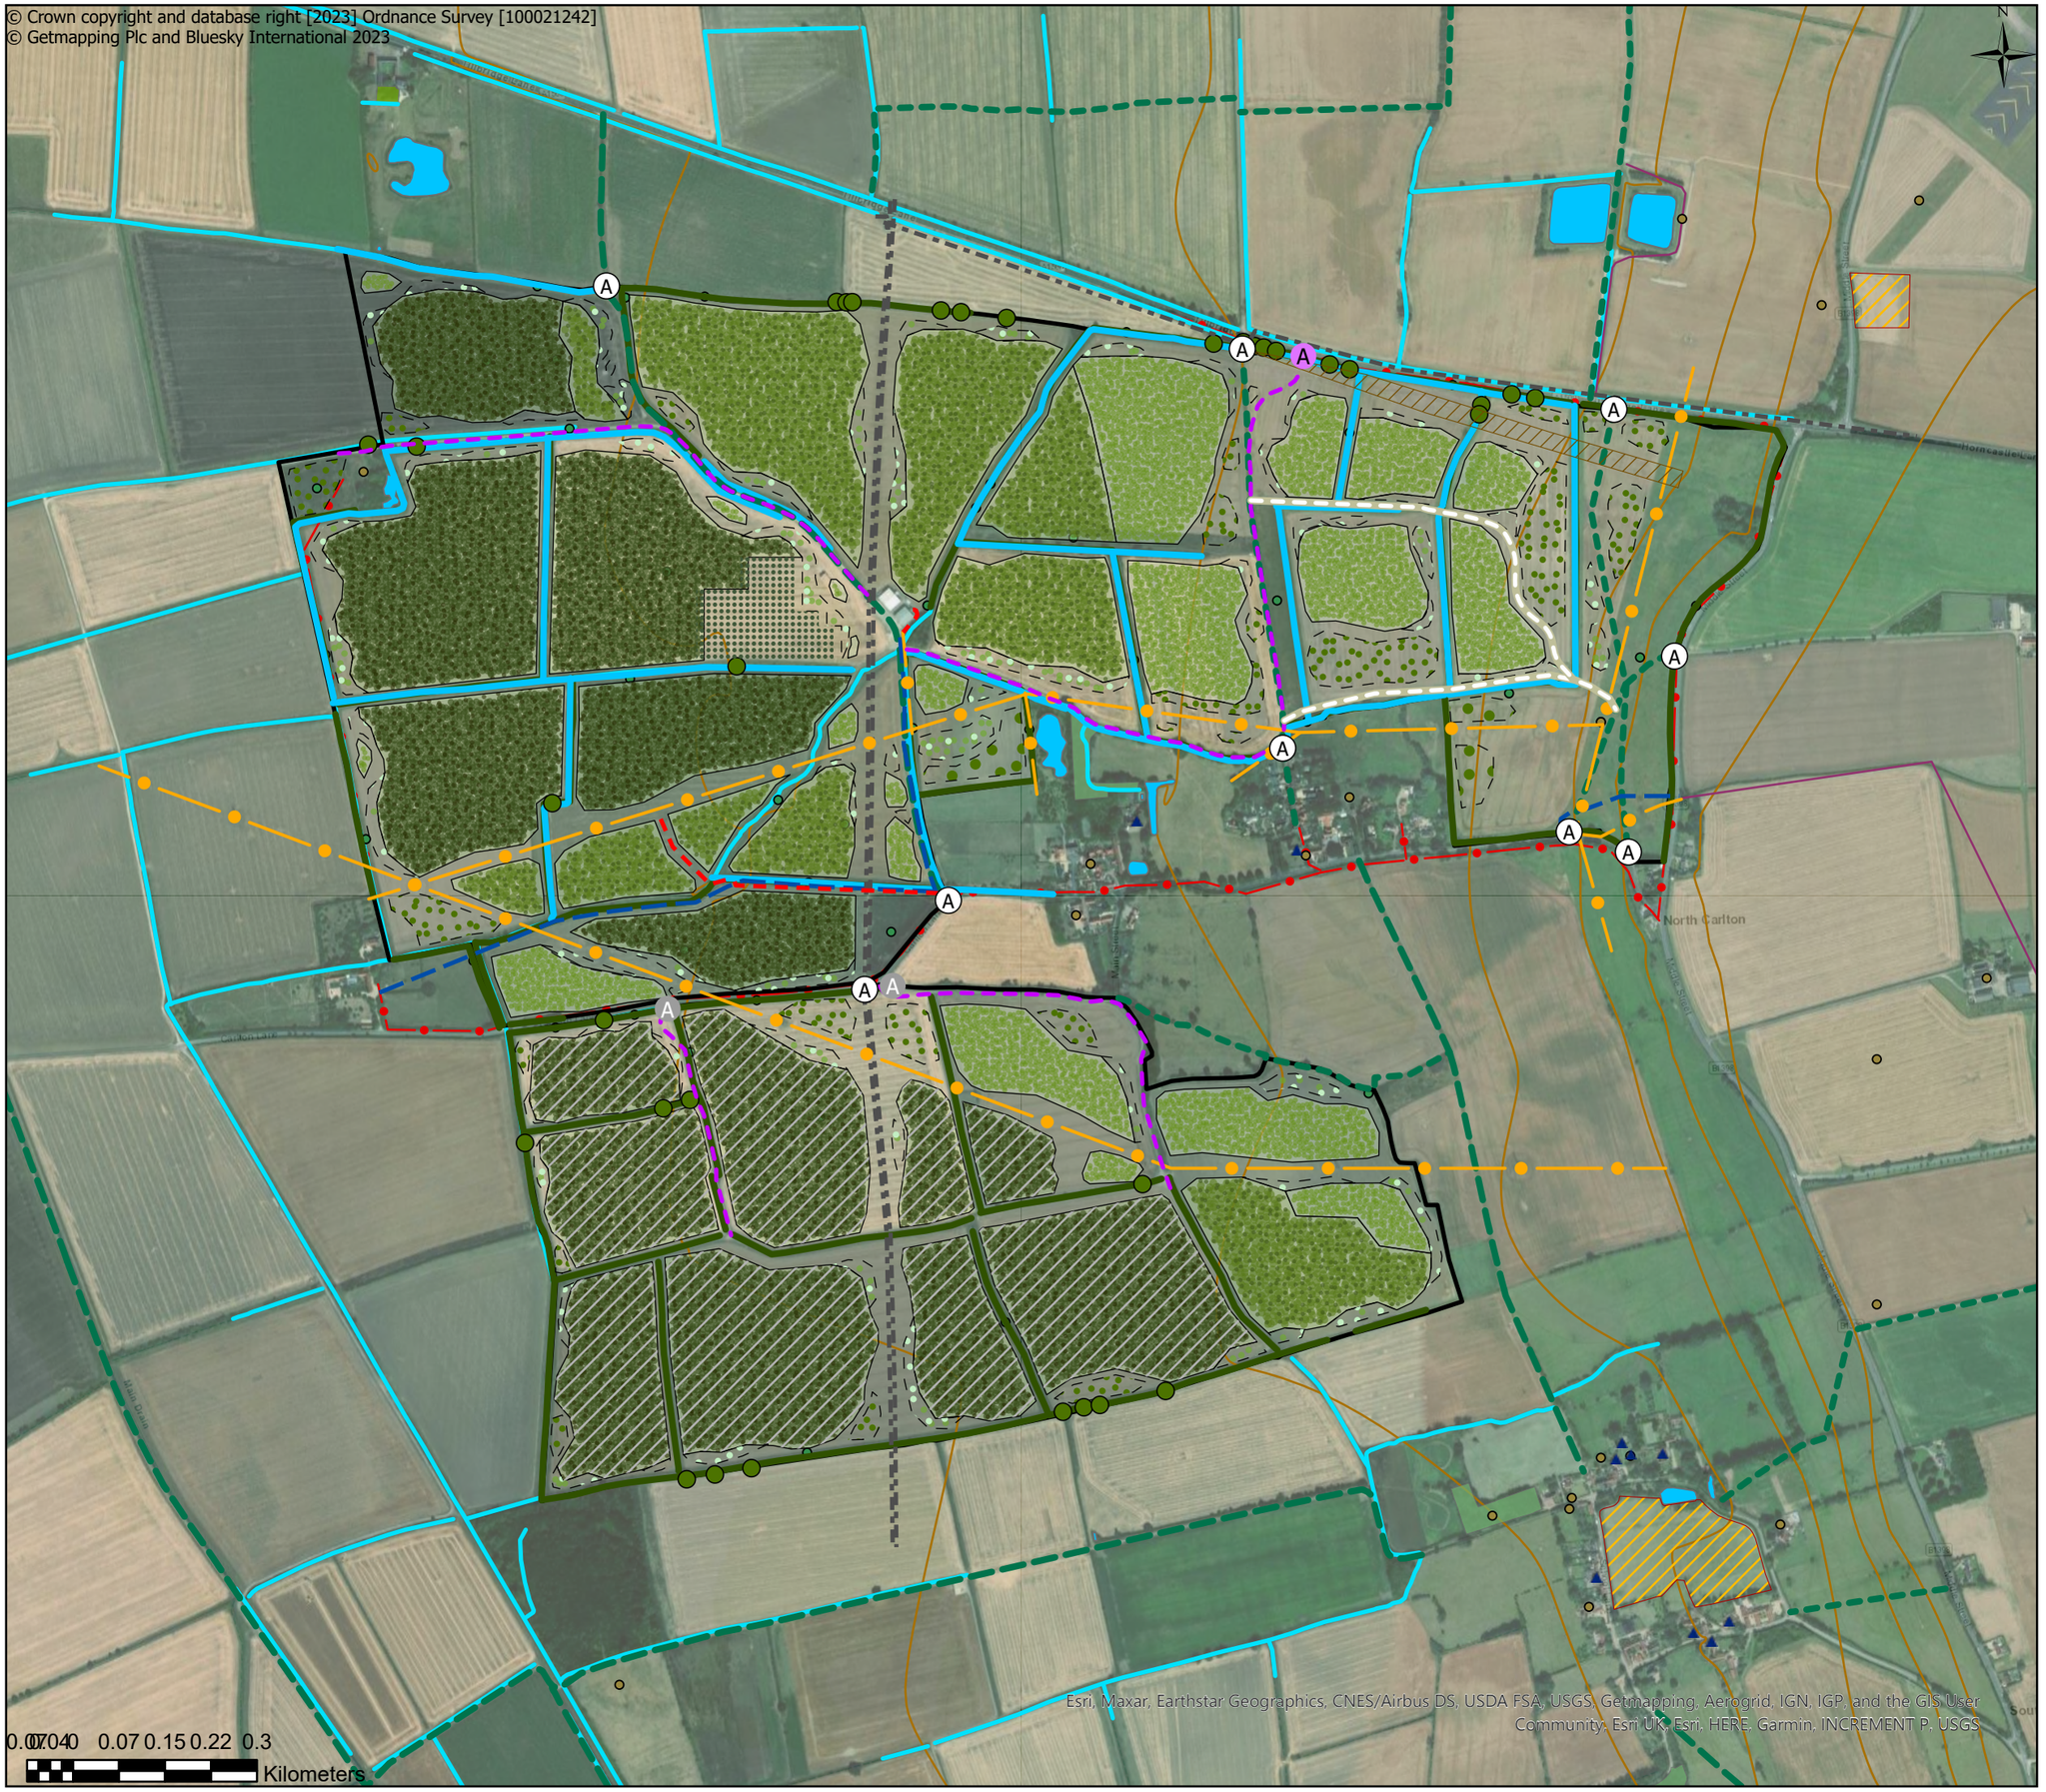

Forestry England

Title: N. Carlton Design Concept Rev.E
Current Time: 19/05/2025 16:37
User: julia.l.matthews
Scale: 1:10,000
Scale at A3

Key

- Site boundary
- Public bridleway
- Public footpath
- Watercourses
- Drainage ditches
- Ponds
- Gas pipelines
- Overhead powerline
- Underground powerline
- Overhead telephone or fibreoptic
- Water pipelines
- Trees
- Hedgerows
- Listed Buildings
- Registered Battlefields
- Registered Parks and Gardens
- Scheduled Monuments
- Deciduous woodland (priority habitat)
- Traditional orchard (priority habitat)

Proposed woodland features

- Conifer woodland planting (initial planting of alder and birch to create suitable conditions)
- Broadleaf woodland planting
- Conifer woodland planting
- Wider spaced broadleaf woodland
- Mixed conifer and broadleaf woodland planting
- Shrubs and small broadleaf trees planted at low density
- Parkland planting
- Forest Research Trial
- Surfaced track
- Suggested grass route linking to public footpaths
- Operational access
- Pedestrian access
- Roman Road

FSC www.fsc.org FSC® C123214
The mark of responsible forestry

Forestry England forests and woodlands have been certified in accordance with the UK Woodland Assurance Standard (UKWAS)

PEFC PEFC/16-40-1001 Promoting Sustainable Forest Management www.pefc.co.uk