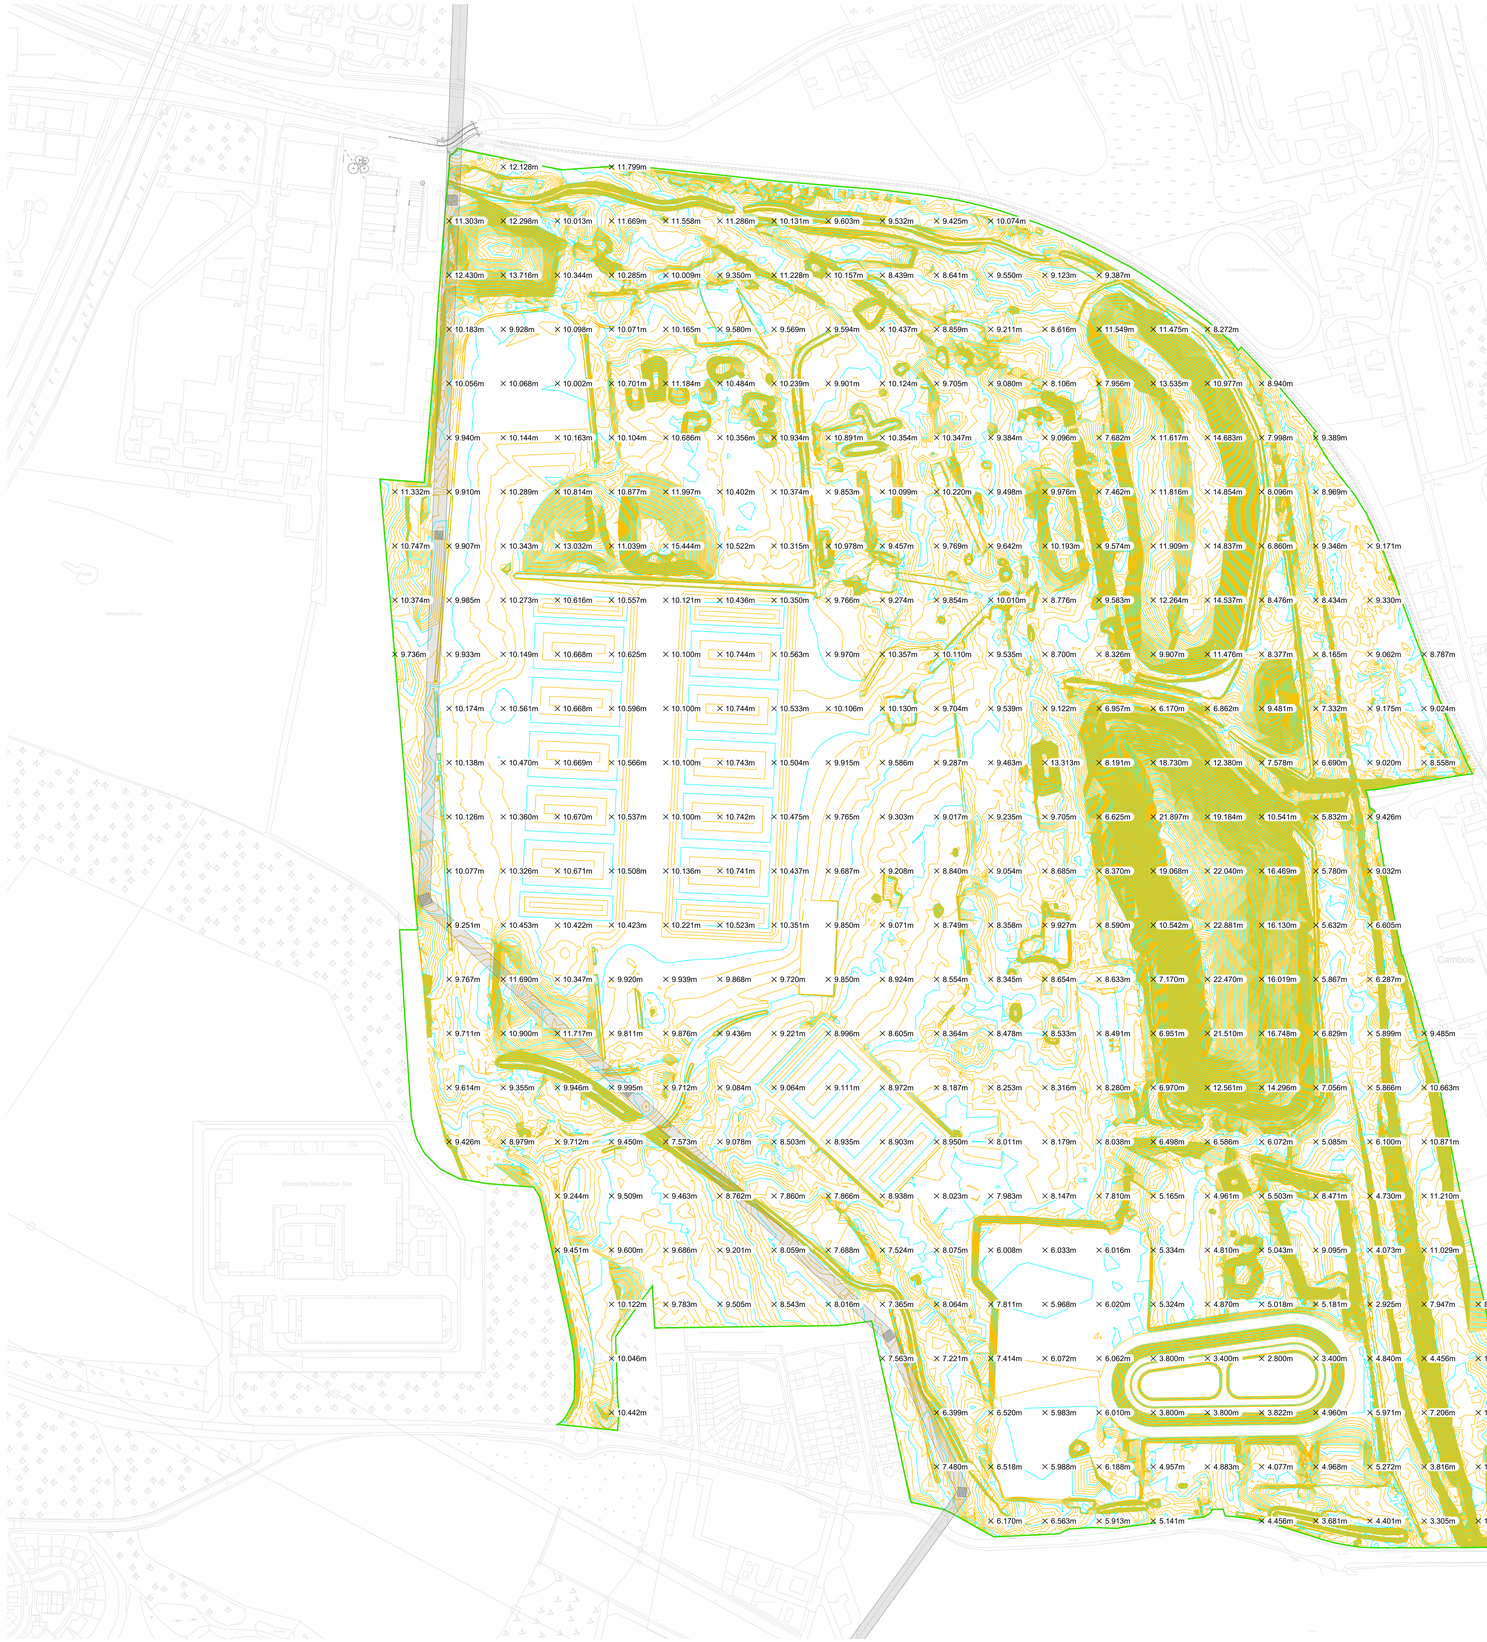


EXISTING LEVELS BASED UPON TOPOGRAPHIC SURVEY UNDERTAKEN BY 1st HORIZON SURVEYS DATED OCTOBER 2024

EXISTING LEVELS OUTSIDE OF THE PHASE B BOUNDARY HAVE BEEN BASED UPON THE PHASE A ENABLING FINISHED LEVELS.

True North

A0

OWNER

QTS

MEP, STRUCTURAL, CIVIL, SECURITY, TECHNOLOGY, CONTROLS, FIRE & GEOTECHNICAL

CUNDALL
One Carter Lane
London
EC4V 5ER
United Kingdom
www.cundall.com

ARCHITECT

CORGAN
165 Park St
Triptych Bankside
London
SE1 9SH
United Kingdom
www.corgan.com

LANDSCAPE

ARCADIS
80 Fenchurch street,
City of London,
London
EC3M 4BY
United Kingdom
www.arcadis.com

SHEET NOTES

1. THIS DRAWING SHOULD BE READ IN CONJUNCTION WITH ALL RELEVANT ENGINEERS, ARCHITECTS AND OTHER CONSULTANTS DOCUMENTATION.
2. SOME DRAWINGS MAY NEED TO BE PRINTED IN COLOUR TO PRESERVE INFORMATION INDICATED IN COLOUR ON THE DRAWINGS.
3. DO NOT SCALE. WORK TO FIGURED DIMENSIONS ONLY.
4. ALL DIMENSIONS STATED IN mm UNLESS OTHERWISE NOTED

LEGEND

- SITE BOUNDARY
- OVERHEAD LINES AND PYLONS
- EXISTING PALISADE FENCE
- EXISTING CONTOUR (5m MAJOR)
- EXISTING CONTOUR (1m MINOR)
- × 9.000m EXISTING SPOT GROUND LEVEL

Rev	Description	Date	Chk'd	Apr'd
V01	ENABLING WORKS - RIBA STAGE 4	03/07/26	ICChecked	ICApproved

DRAWING ISSUES

KEY PLAN



PROJECT

GBR1 Cambois

Former Blyth Power Station
Coal Stocking Yard, Cambois,
Northumberland

DWG. TITLE

ENABLING WORKS PHASE B & C
EXISTING LEVELS

PROJECT NO:

1043152

DWG. NO:

GBR1- ENA2 -CDL-STE-XX-DR-C-1103

STATUS:	SCALE @ A0:	REV
ISSUED FOR REVIEW	1:2000	V01

E D C B A

6 5 4 3 2 1