

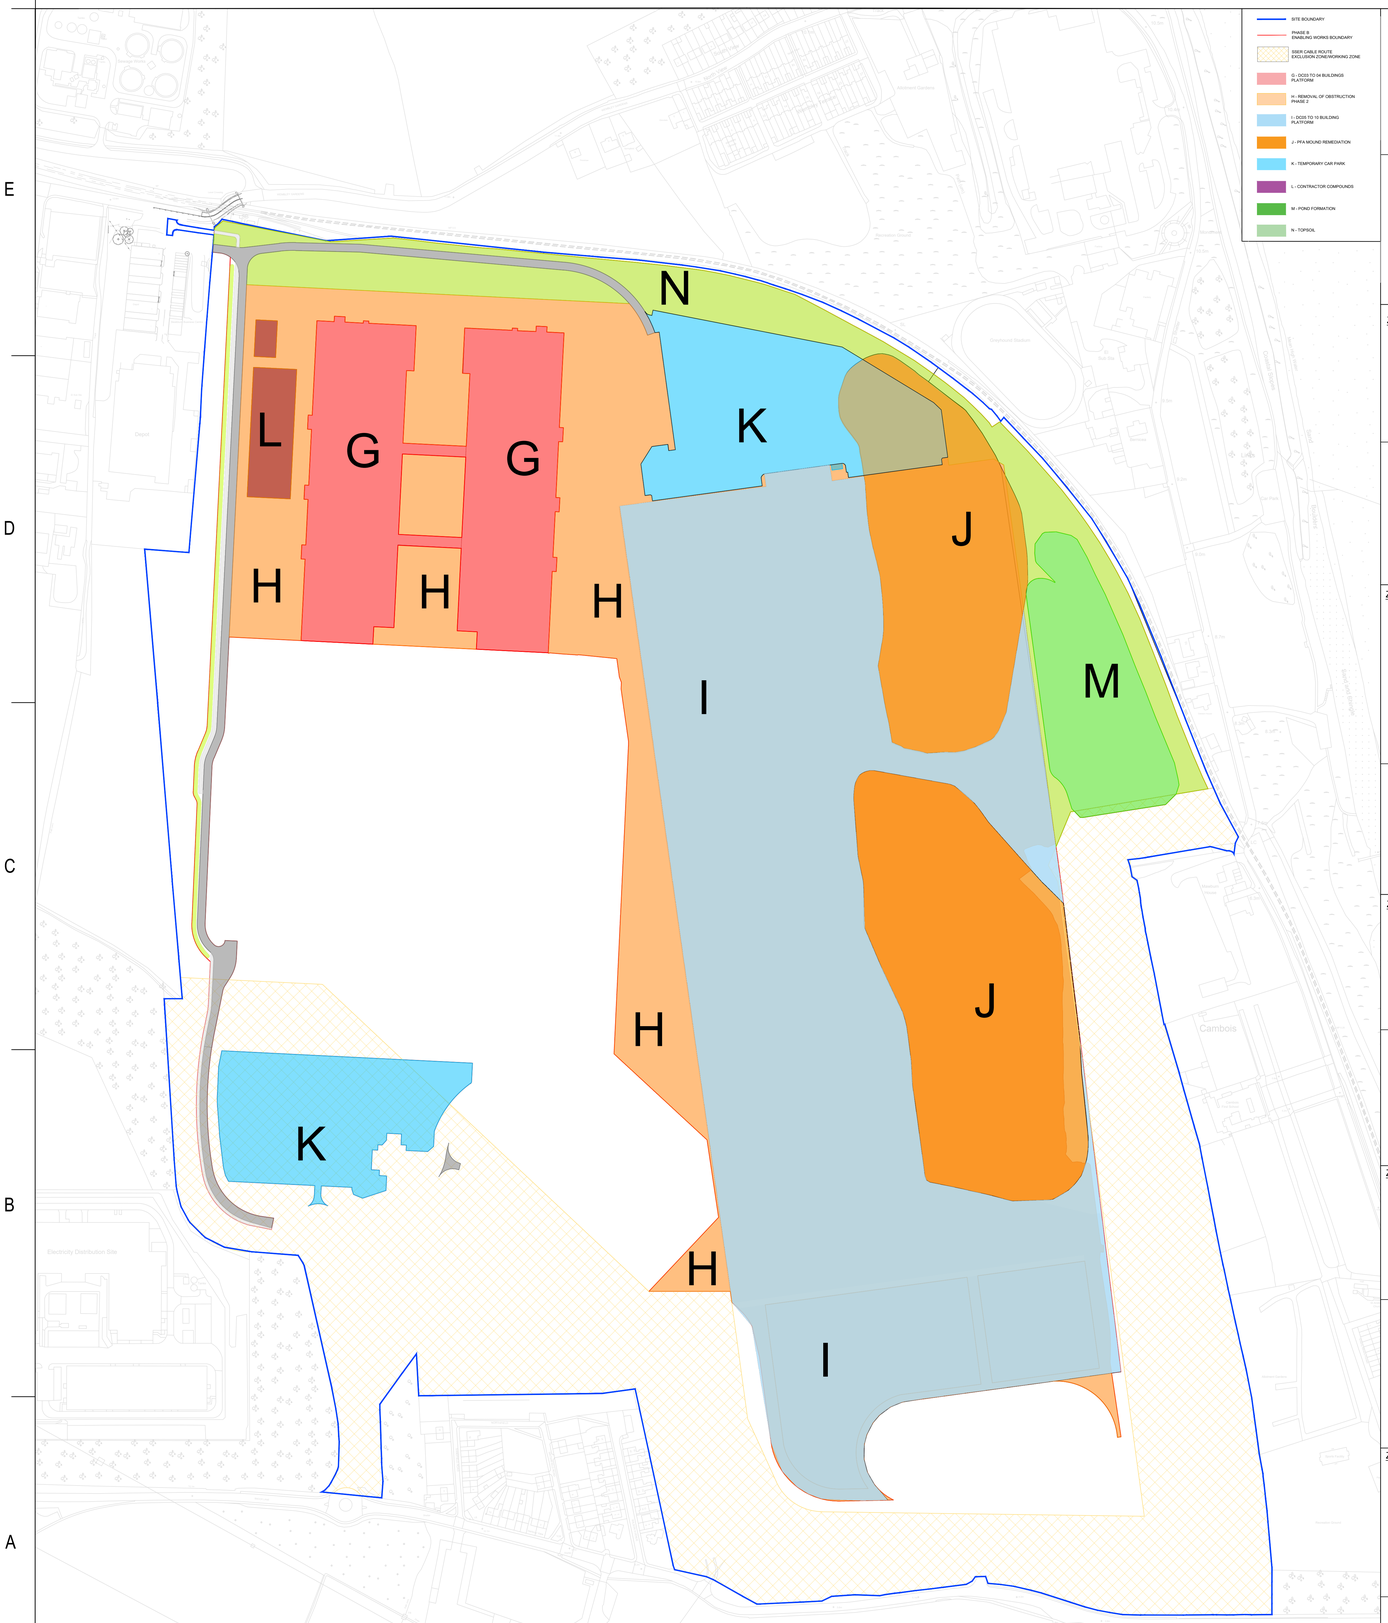



Zone G - Typical Cross Section View

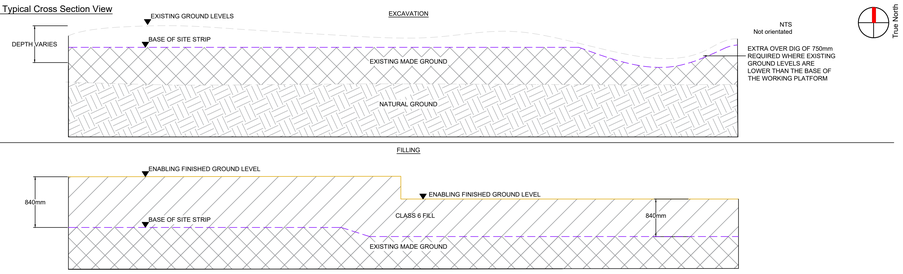


Zone H & I - Typical Cross Section View

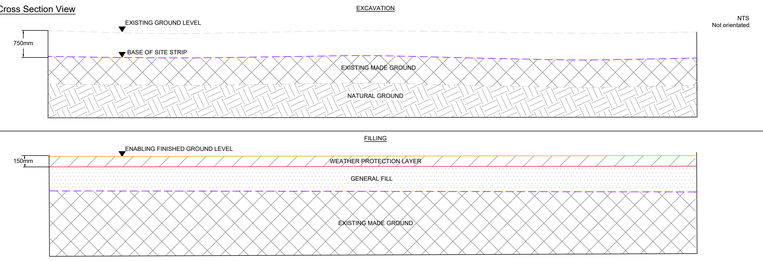


Zone J - Typical Cross Section View

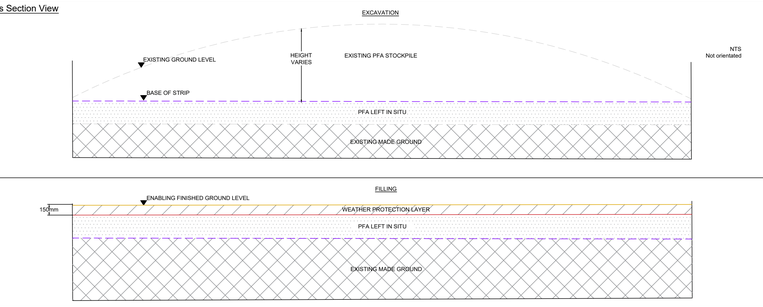


Zone K - Typical Cross Section View

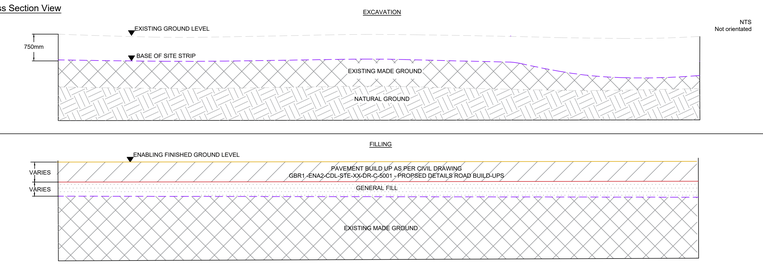

Zone L - Typical Cross Section View

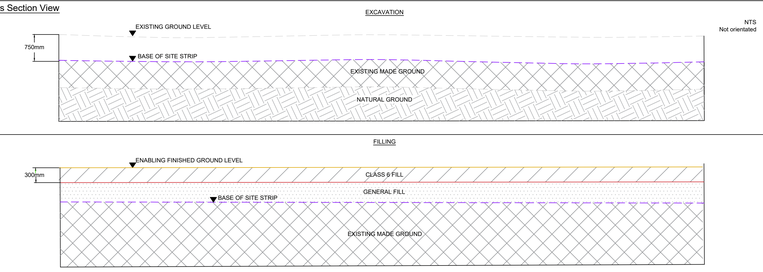

Zone M - Typical Cross Section View

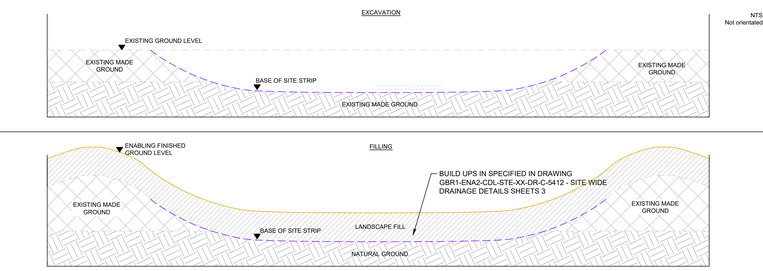

OWNER

QTS

MEP, STRUCTURAL, CIVIL, SECURITY, TECHNOLOGY, CONTROLS, FIRE & GEOTECHNICAL

CUNDALL
One Carter Lane
London
EC4V 5ER
United Kingdom
www.cundall.com

ARCHITECT

CORGAN
165 Park St
Triptych Bankside
London
SE1 9SH
United Kingdom
www.corgan.com

LANDSCAPE

ARCADIS
80 Fenchurch street,
City of London,
London
EC3M 4BY
United Kingdom
www.arcadis.com

SHEET NOTES

1. THIS DRAWING SHOULD BE READ IN CONJUNCTION WITH ALL RELEVANT ENGINEERS, ARCHITECTS AND OTHER CONSULTANTS DOCUMENTATION.
2. SOME DRAWINGS MAY NEED TO BE PRINTED IN COLOUR TO PRESERVE INFORMATION INDICATED IN COLOUR ON THE DRAWINGS.
3. DO NOT SCALE. WORK TO FIGURED DIMENSIONS ONLY.
4. ALL DIMENSIONS STATED IN *mm* UNLESS OTHERWISE NOTED

NOTES

This drawing must be read in conjunction with the following Cundall Reports:

- Ground Conditions Summary Report: GBR1-ENA2-CDL-STE-XX-RP-B-1003
- Earthworks Strategy: GBR1-ENA2-CDL-STE-XX-RP-B-1006

This drawing shall be read in conjunction with the following Cundall Drawings:

- GBR1-ENA2-CDL-STE-XX-DR-B-1002
- GBR1-ENA2-CDL-STE-XX-DR-C-1102
- GBR1-ENA2-CDL-STE-XX-DR-C-1103
- GBR1-ENA2-CDL-STE-XX-DR-C-1104
- GBR1-ENA2-CDL-STE-XX-DR-C-1005
- GBR1-ENA2-CDL-STE-XX-DR-C-1301
- GBR1-ENA2-CDL-STE-XX-DR-C-1302
- GBR1-ENA2-CDL-STE-XX-DR-C-1303
- GBR1-ENA2-CDL-STE-XX-DR-C-1304
- GBR1-ENA2-CDL-STE-XX-DR-C-1305

Rev	Description	Date	Chk'd	Apr'd
V01	ENABLING WORKS - RIBA STAGE 4	03/07/26		

DRAWING ISSUES

KEY PLAN



PROJECT

GBR1 Cambois

Former Blyth Power Station
Coal Stocking Yard, Cambois,
Northumberland

DWG. TITLE

Enabling Works Proposals,
Enabling Works Phase B & C

PROJECT NO: 1043152

DWG. NO: GBR1-ENA2-CDL-STE-XX-DR-B-1008

STATUS: ISSUED FOR REVIEW

SCALE @ A0: AS SHOWN

REV V01

A0