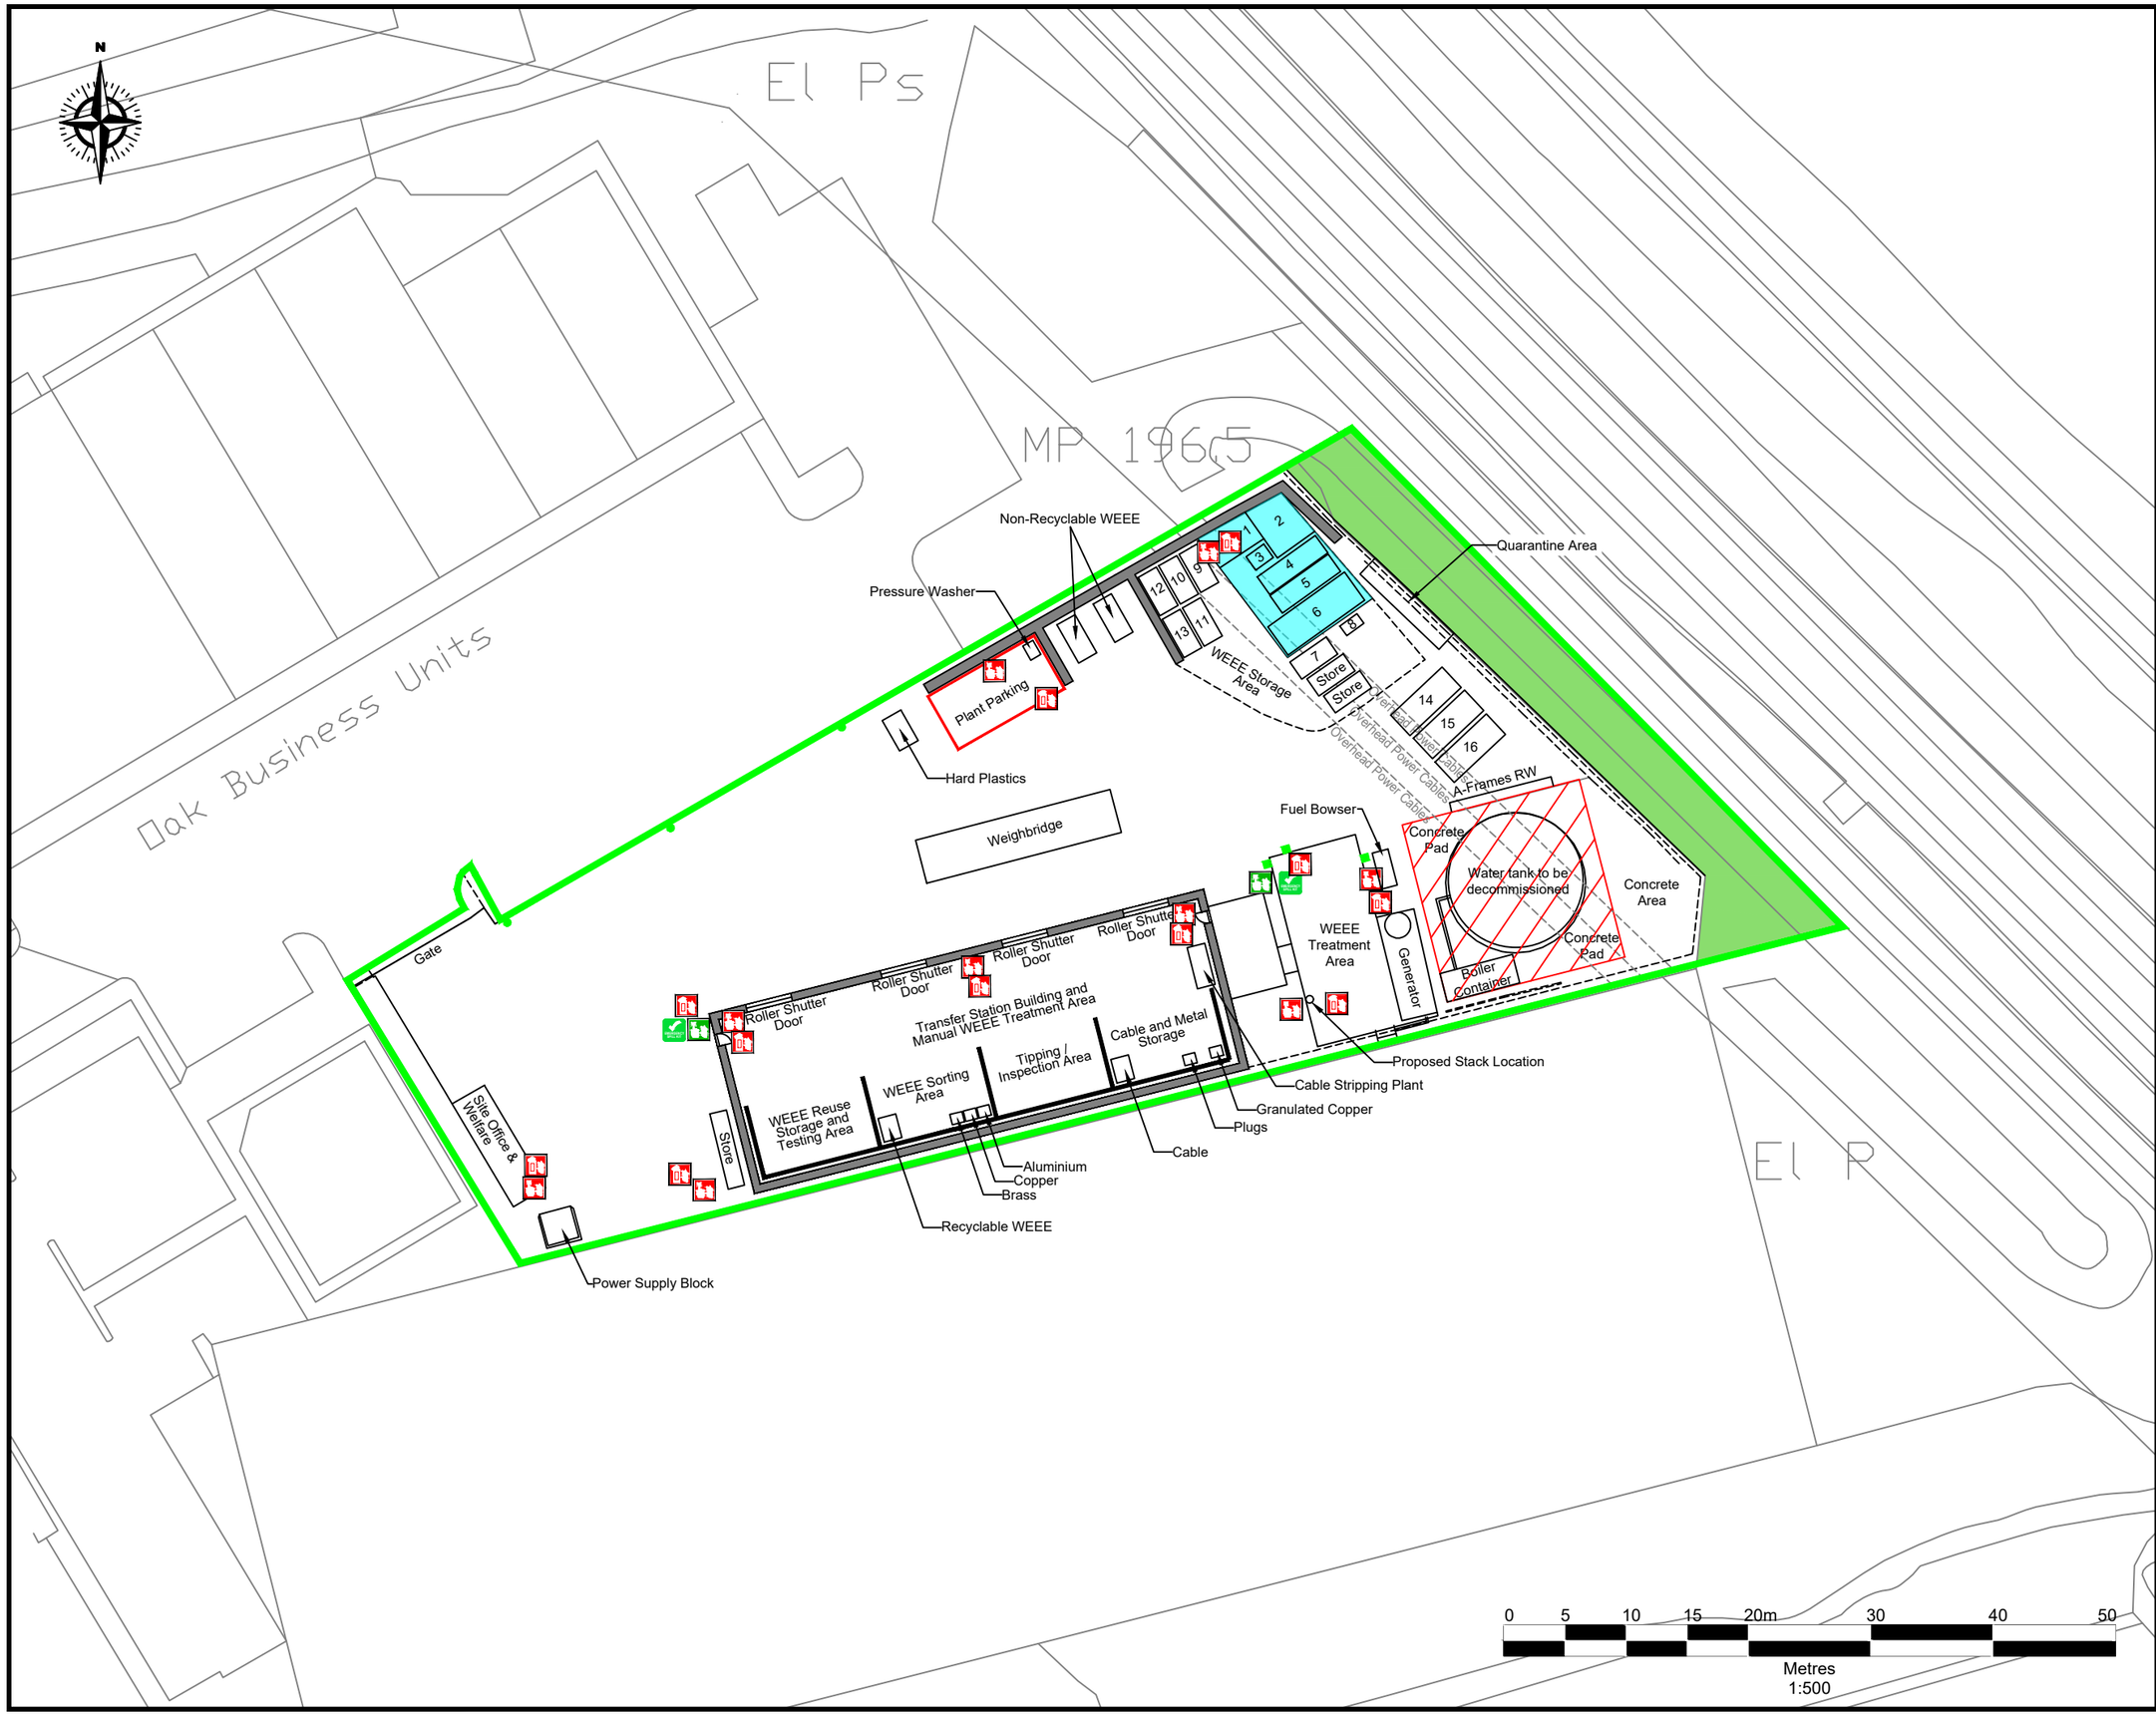


Notes

1. Reproduced from the Ordnance Survey Map with the permission of the Controller of Her Majesty's Stationary Office, Crown Copyright, Licence Number 100004910.

- Permit Boundary
- Lamp Post
- Wall Lamp
- Emergency Spill Kit
- Fire Point
- Mobile Fire Point
- Fire Extinguisher
- Canopy

WEEE Storage Area Number

1. Wire Stripping and Cable Granulation Treatment Area
2. Batteries
3. Copper Wire
4. TVs
5. a) PCBs
   b) Toners,
   c) Hard drives
   d) Sorted Small WEEE
6. Large WEEE
7. Fridges
8. Fluorescent Tubes
9. POPs
10. Wire (to be sorted)
11. Wire (for disposal)
12. Small WEEE (to be sorted)
13. Small WEEE (for disposal)
14. Shredder Outputs
15. Shredder Outputs
16. Shredder Outputs

Rev	subject	date

suez

Darwen Resource Recovery Park, Lower Eccleshill Road, Darwen, BB3 0RP
Tel:(01254)819700, Fax:(01254)819749, Email: richard.bisset@silta.co.uk

Site: Thoverton Road

Title: Indicative Site Layout

Scale: 1:500@A3

Date: July 2026

Drawing Ref: Tho-LAY-0726-01

Drawn by: JA

Checked by: KH