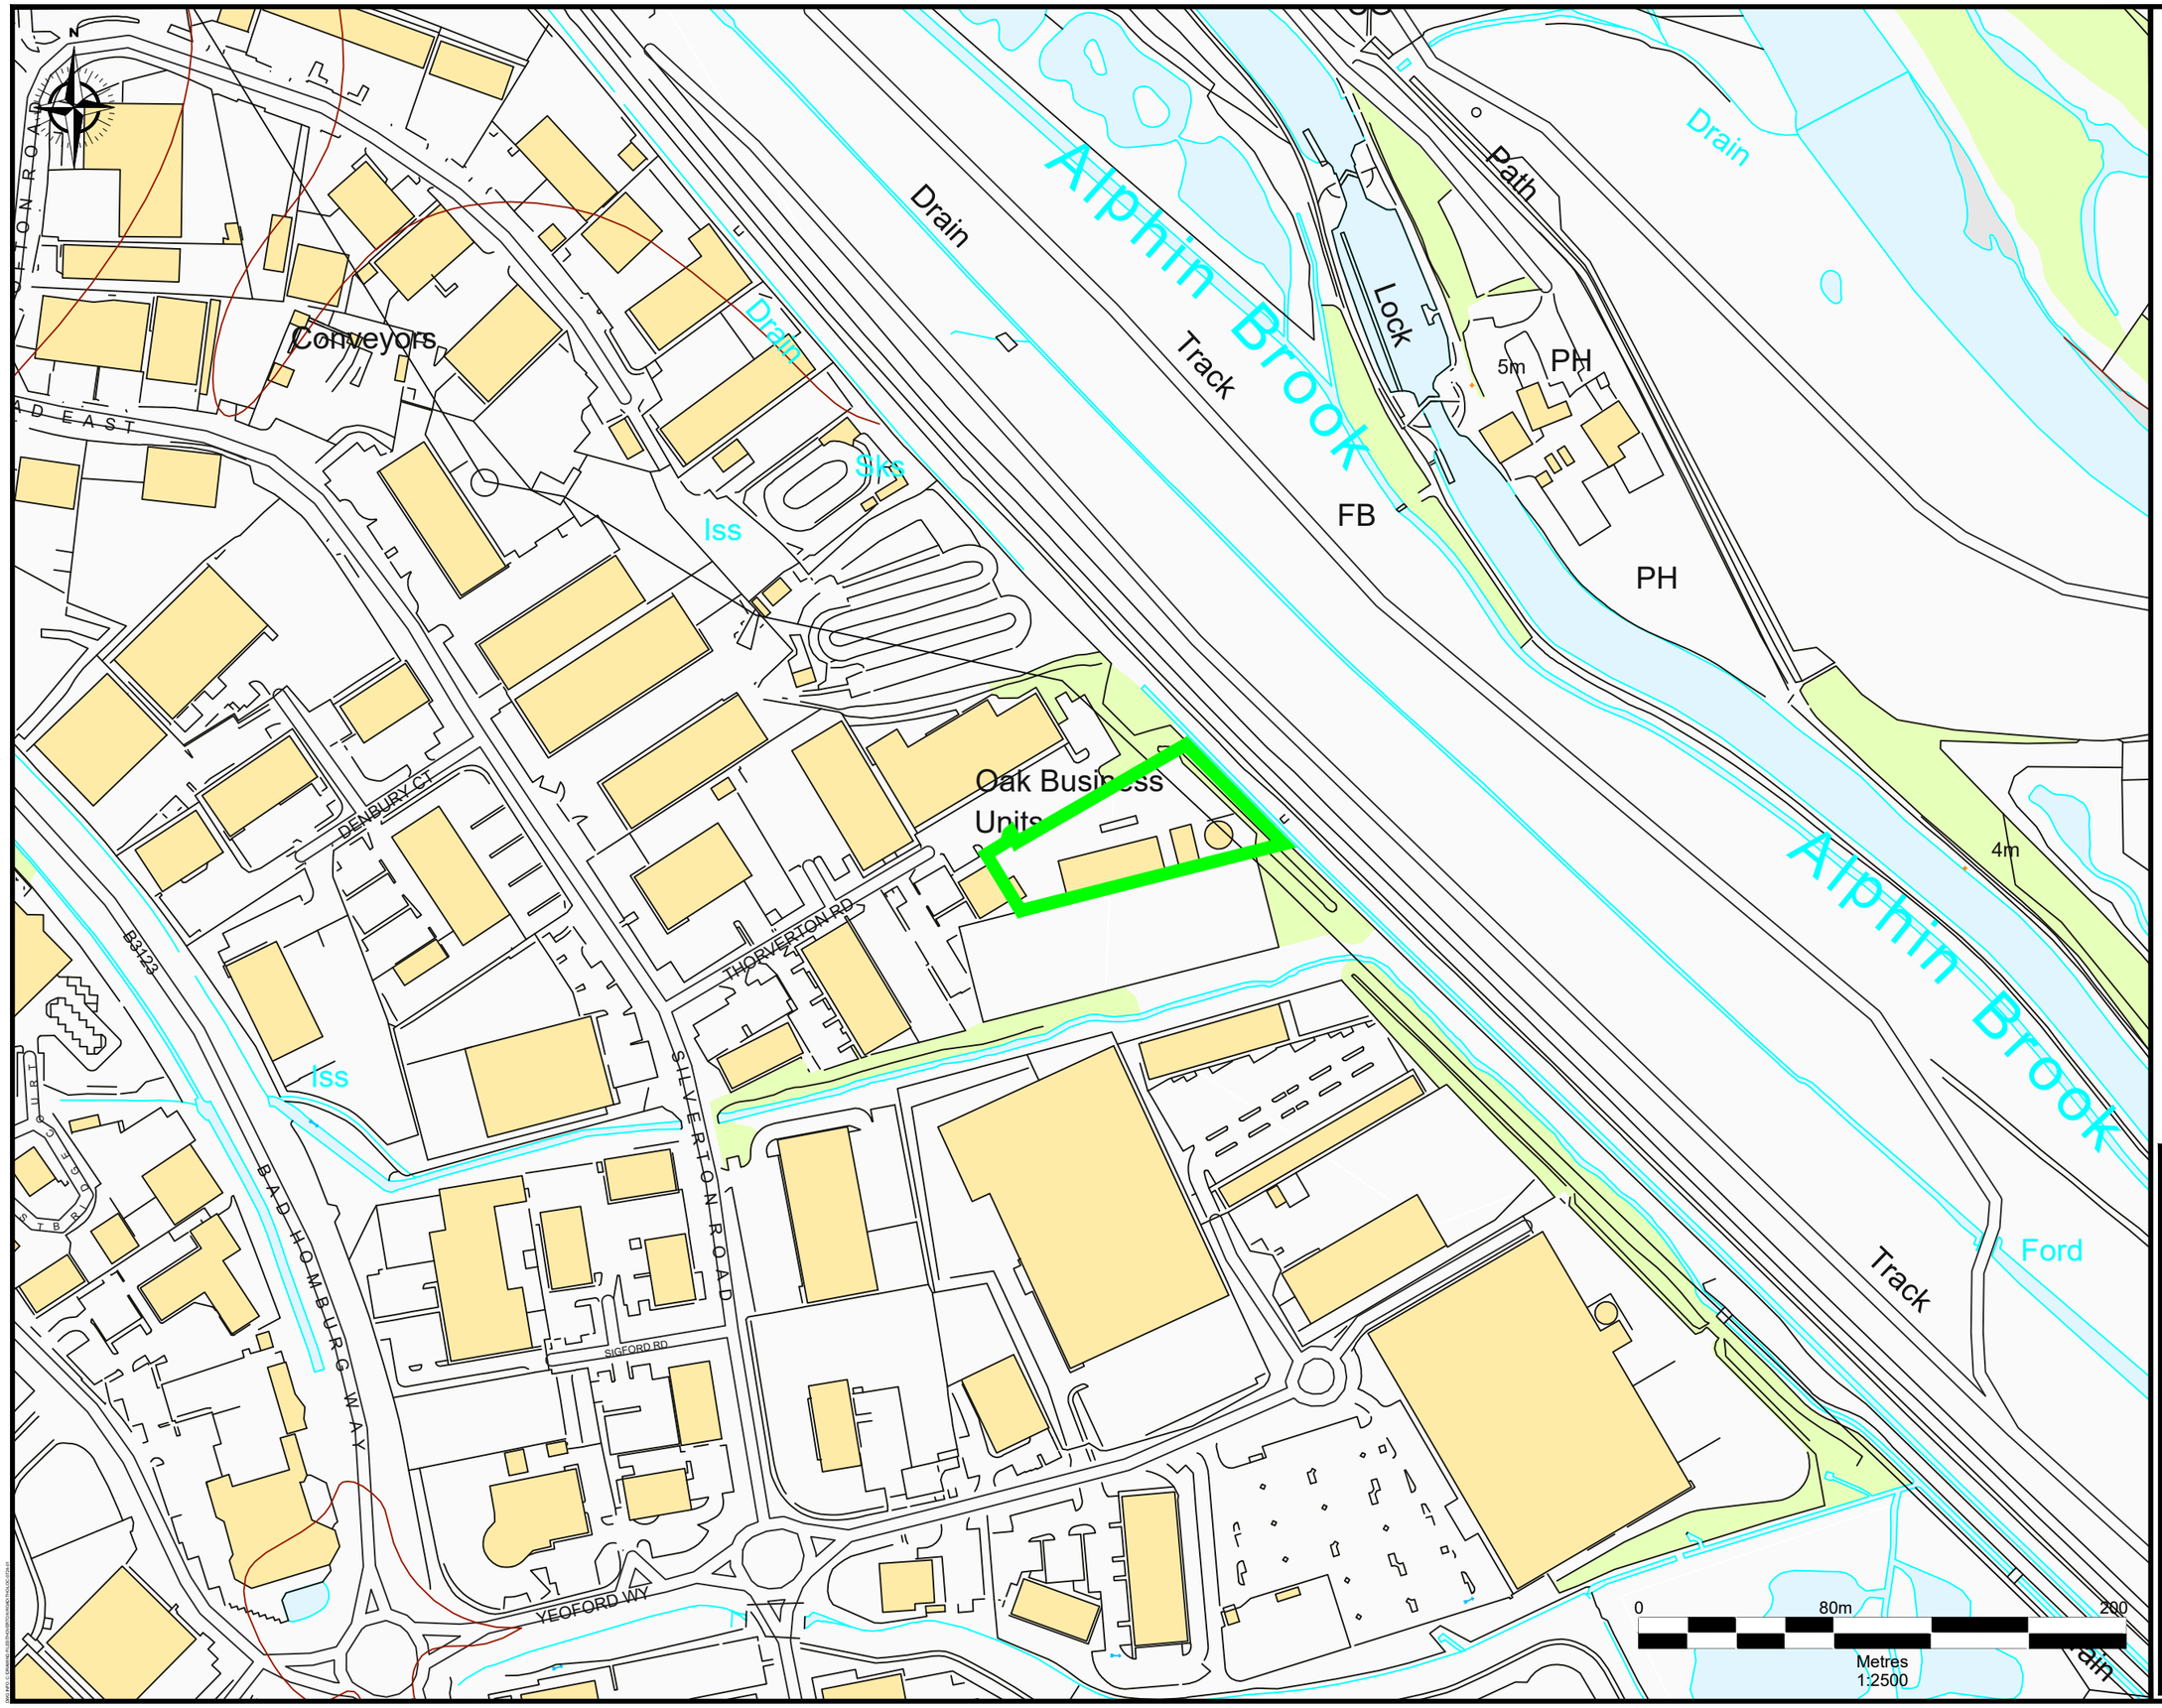


Notes

1. Reproduced from the Ordnance Survey Map with the permission of the Controller of His Majesty's Stationary Office, Crown Copyright and Database Rights 2024 Ordnance Survey 0100031673/100004910.

Site Location

Rev	subject	date

suez

Darwen Resource Recovey Park, Lower Eccleshill Road, Darwen, BB3 0RP
Tel:(01254)819700, Fax:(01254)819749, Email: richard.bisset@suez.com

Site: Thoverton Road

Title: Site Location Plan

Scale: 1:2500@A3

Date: July 2024

Drawing Ref: Tho-LOC-0724-01

Drawn by: JA

Checked by: LB