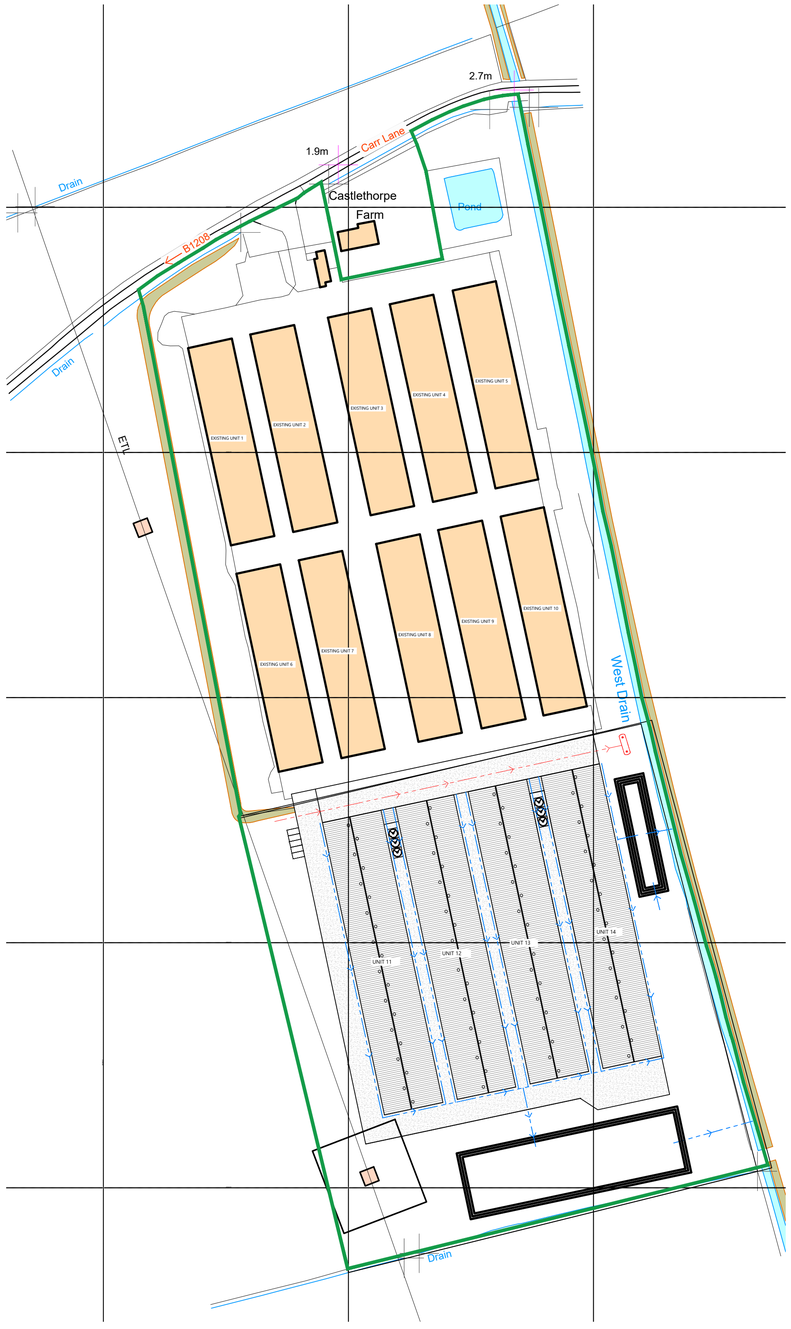


LOCATION PLAN

Scale 1:1250

N
W E
S

1:1250

0 50 m 100 m 150 m 200 m

Permit Boundary

NOTES:

1. This drawing is to the scale indicated when printed at A1. Use written dimensions only for construction, refer any discrepancies to ACORUS immediately. If in doubt ask.
2. Where relevant, significant hazards have been identified on the drawing. Hazards which should be obvious to a competent contractor or unforeseeable have not been identified.
3. This drawing is confidential and remains the exclusive property of ACORUS.

© ACORUS Rural Property Services Ltd.

RICS Regulated by RICS

PERMIT ISSUE

Rev.	Date	Amendment.	Drawn	Checked
B	16.11.2026	Addition of building numbers, road names, removal of block plan - per EA comments	JT	DJF
A	21.10.2026	Adjustments to boundary to ensure that pond is within	JT	JW

PROJECT
AREIL
Land Adjoining Poultry Farm,
Castlethorpe, Brigg, DN20 9LG

TITLE
Proposed new poultry Units
Permit Location and Block Plan

SCALE	DATE	DRAWN BY	CHECKED BY
AS SHOWN @A1	Oct '26	DL	DF

JOB & DRAWING NO. JW/2528/0725 - 200_101

REVISION B

acorus planning & design