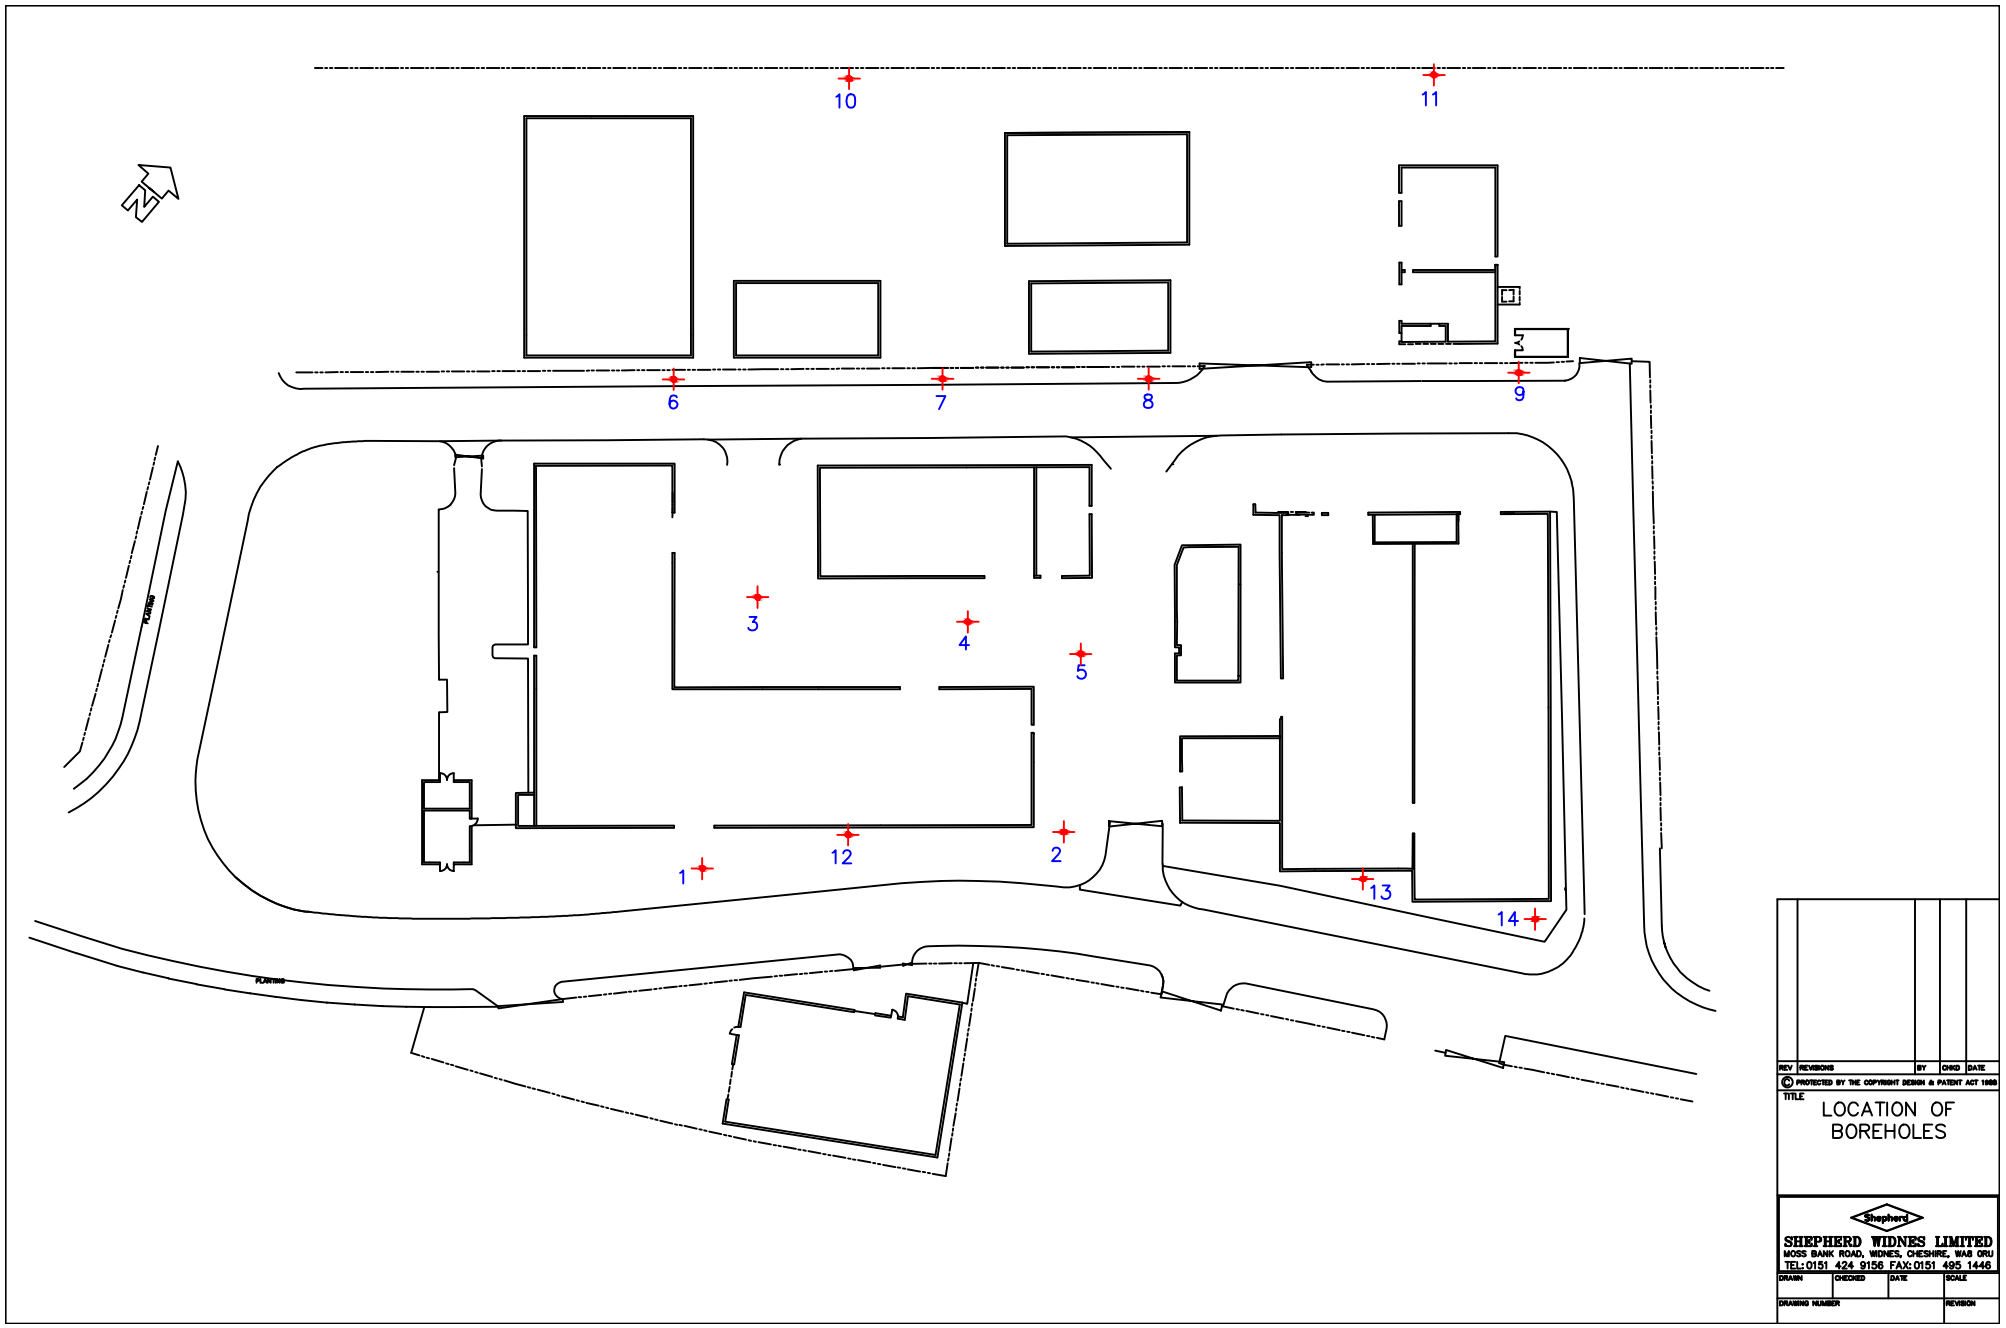


REV | REVISIONS | BY | CHKD | DATE

© PROTECTED BY THE COPYRIGHT DESIGN & PATENT ACT 1988

TITLE

LOCATION OF BOREHOLES

Shepherd

SHEPHERD WIDNES LIMITED
MOSS BANK ROAD, WIDNES, CHESHIRE, WA8 0RU
TEL: 0151 424 9156 FAX: 0151 495 1446

DRAWN | CHECKED | DATE | SCALE

DRAWING NUMBER | REVISION