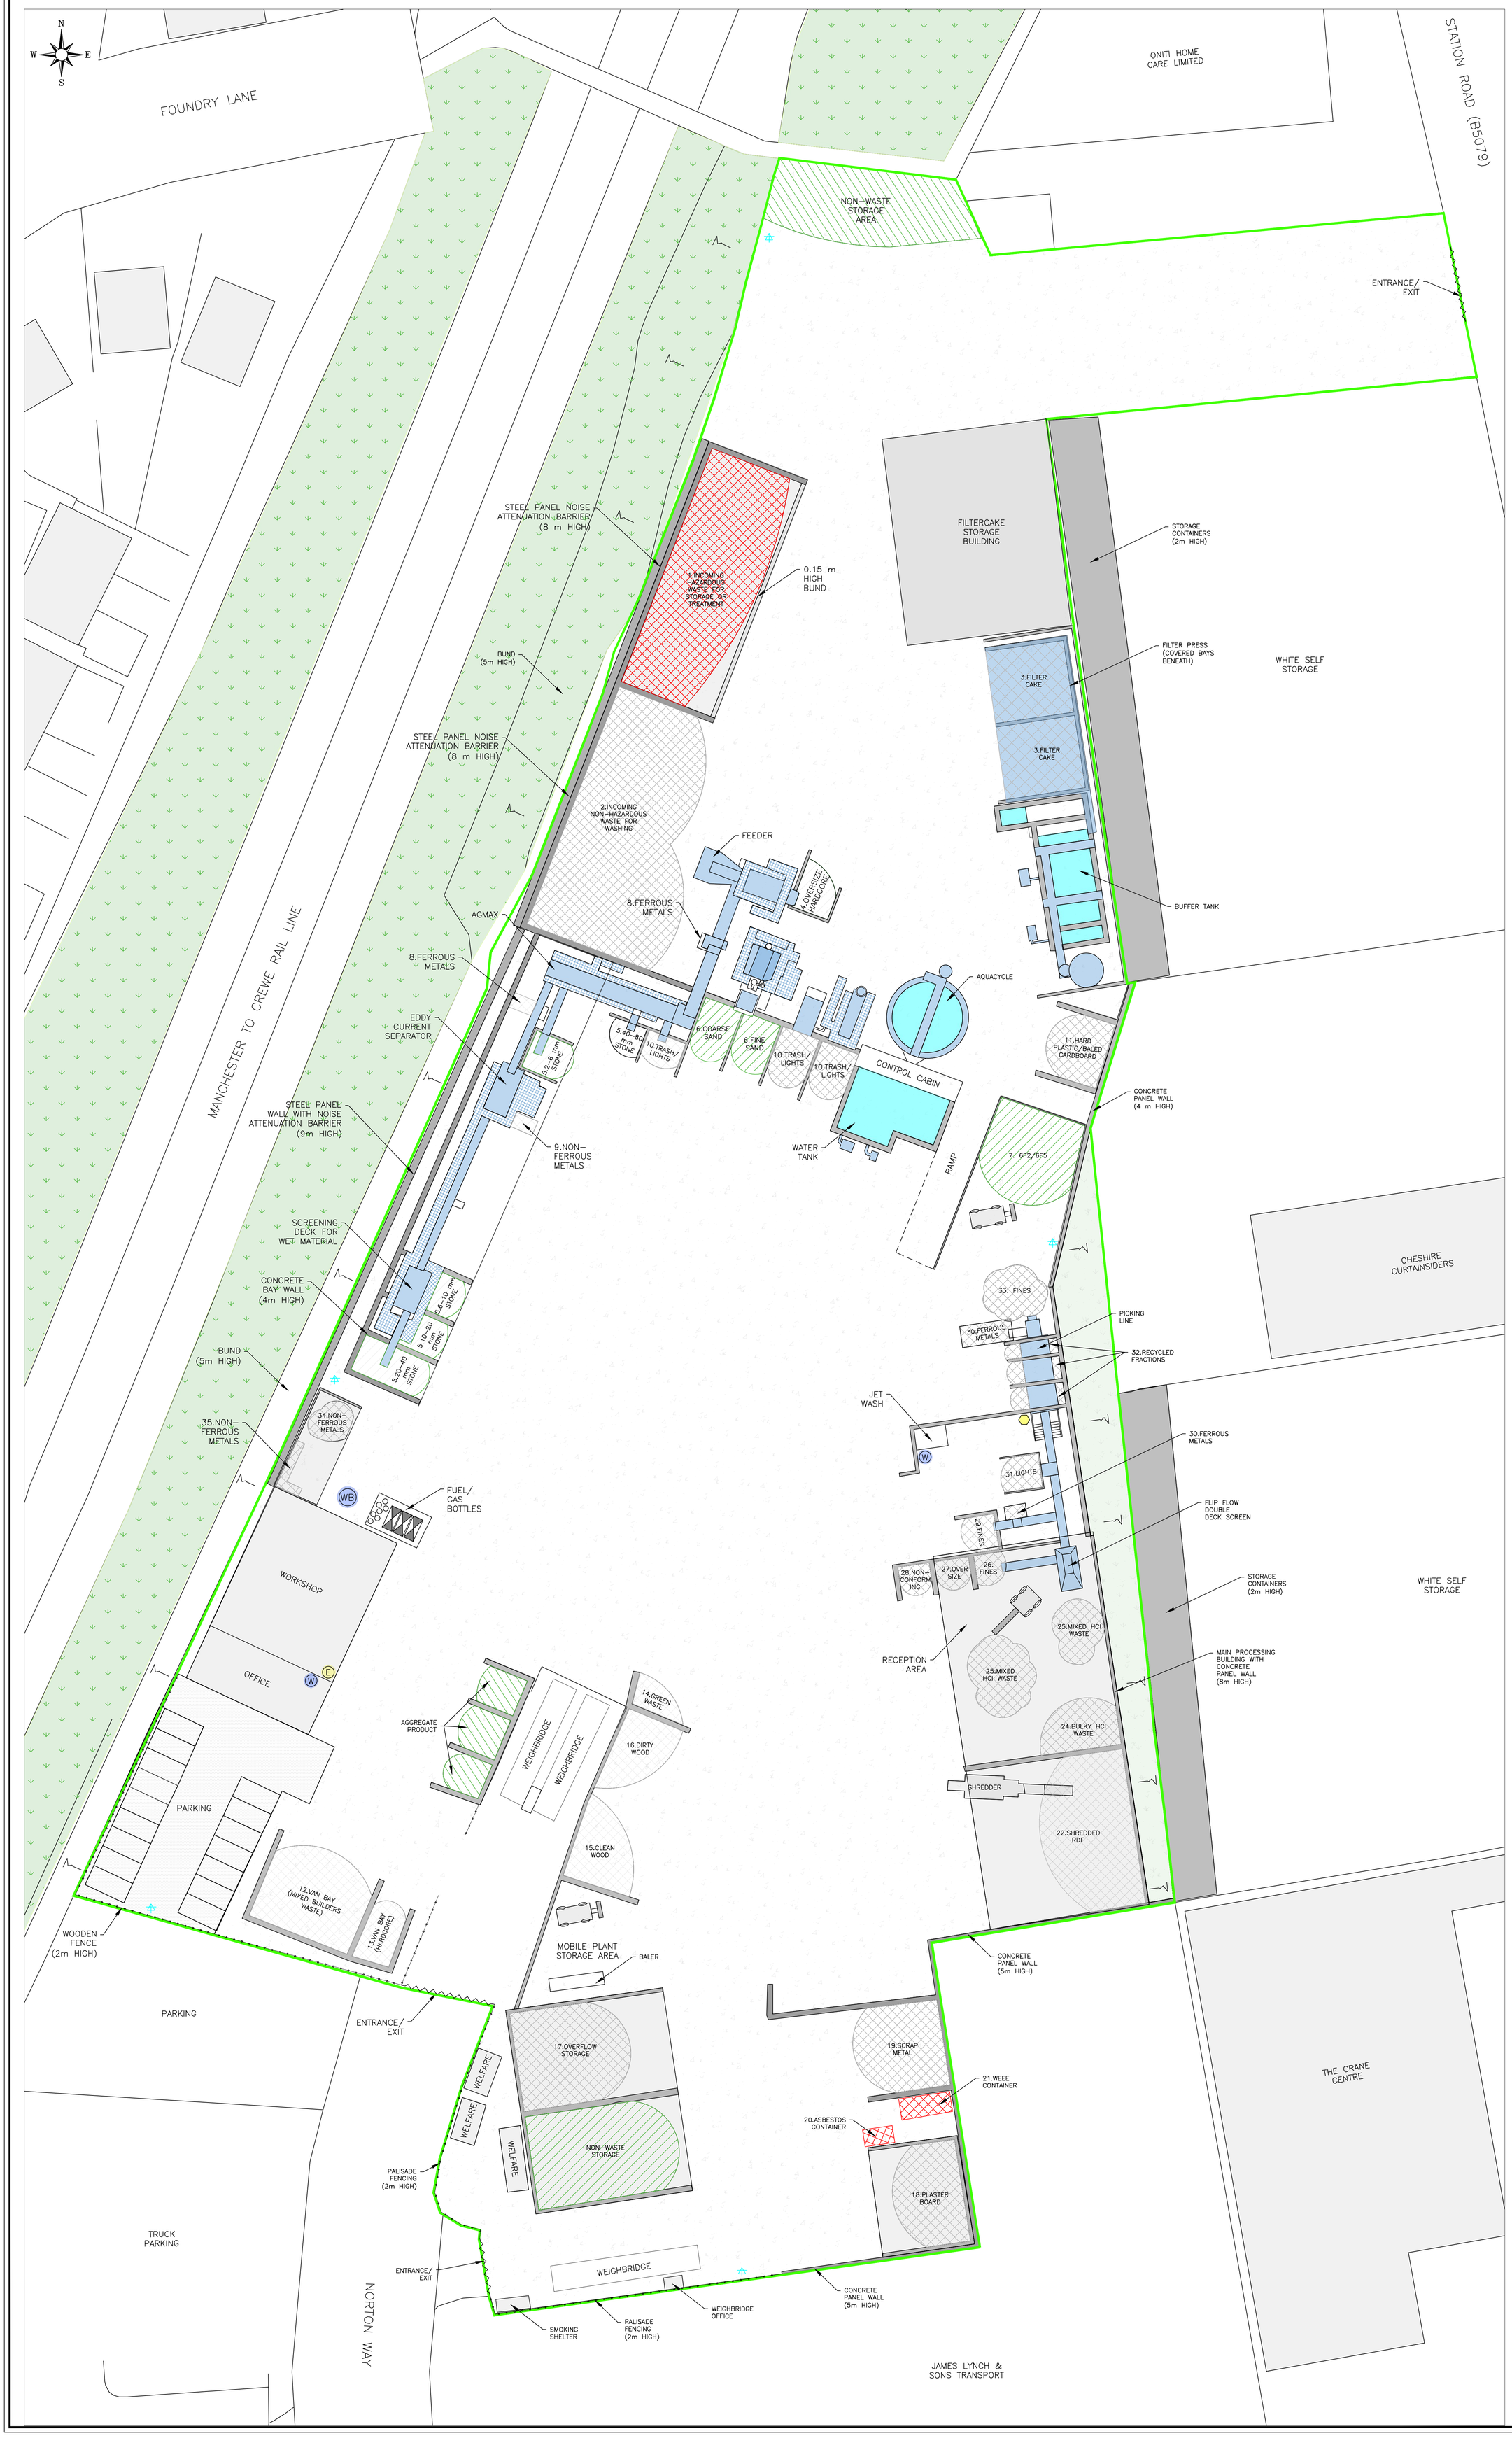


Legend

- PERMIT BOUNDARY
- CONCRETE SURFACE
- TARMACK SURFACE
- BUILDING
- WOODLAND
- NON-HAZARDOUS WASTE STORAGE
- HAZARDOUS WASTE STORAGE
- NON-WASTE STORAGE OR PRODUCT
- GATES
- BOUNDARY FENCING
- (W) MAINS WATER
- (WB) MOBILE DUST SUPPRESSION EQUIPMENT
- FUEL/OIL STORAGE
- DUST/ODOUR MONITORING POINT
- (E) ELECTRICITY MAINS

REV.	DESCRIPTION	DATE	BY
B	MINOR MODIFICATIONS	21/5/26	MYB
A	MINOR MODIFICATIONS	30/3/26	MYB

STARLING ENVIRONMENTAL LIMITED
67 Chorley Old Road, Bolton, Greater Manchester, BL1 3AJ
www: starlingenvironmental.co.uk
email: claire@starlingenvironmental.co.uk
Tel: 07989 673122

CLIENT.
ENVIRO SKIPS HIRE LIMITED

JOB TITLE.
ENVIRO SKIPS HIRE LIMITED
SANDBACH
TRANSFER STATION

DRAWING TITLE.
SITE LAYOUT PLAN

DRAWN BY.	APPROVED BY.	DRAWING No.
M.Y.B	C.G	161/02B
DATE. 08/08/25	SCALE. 1:250	