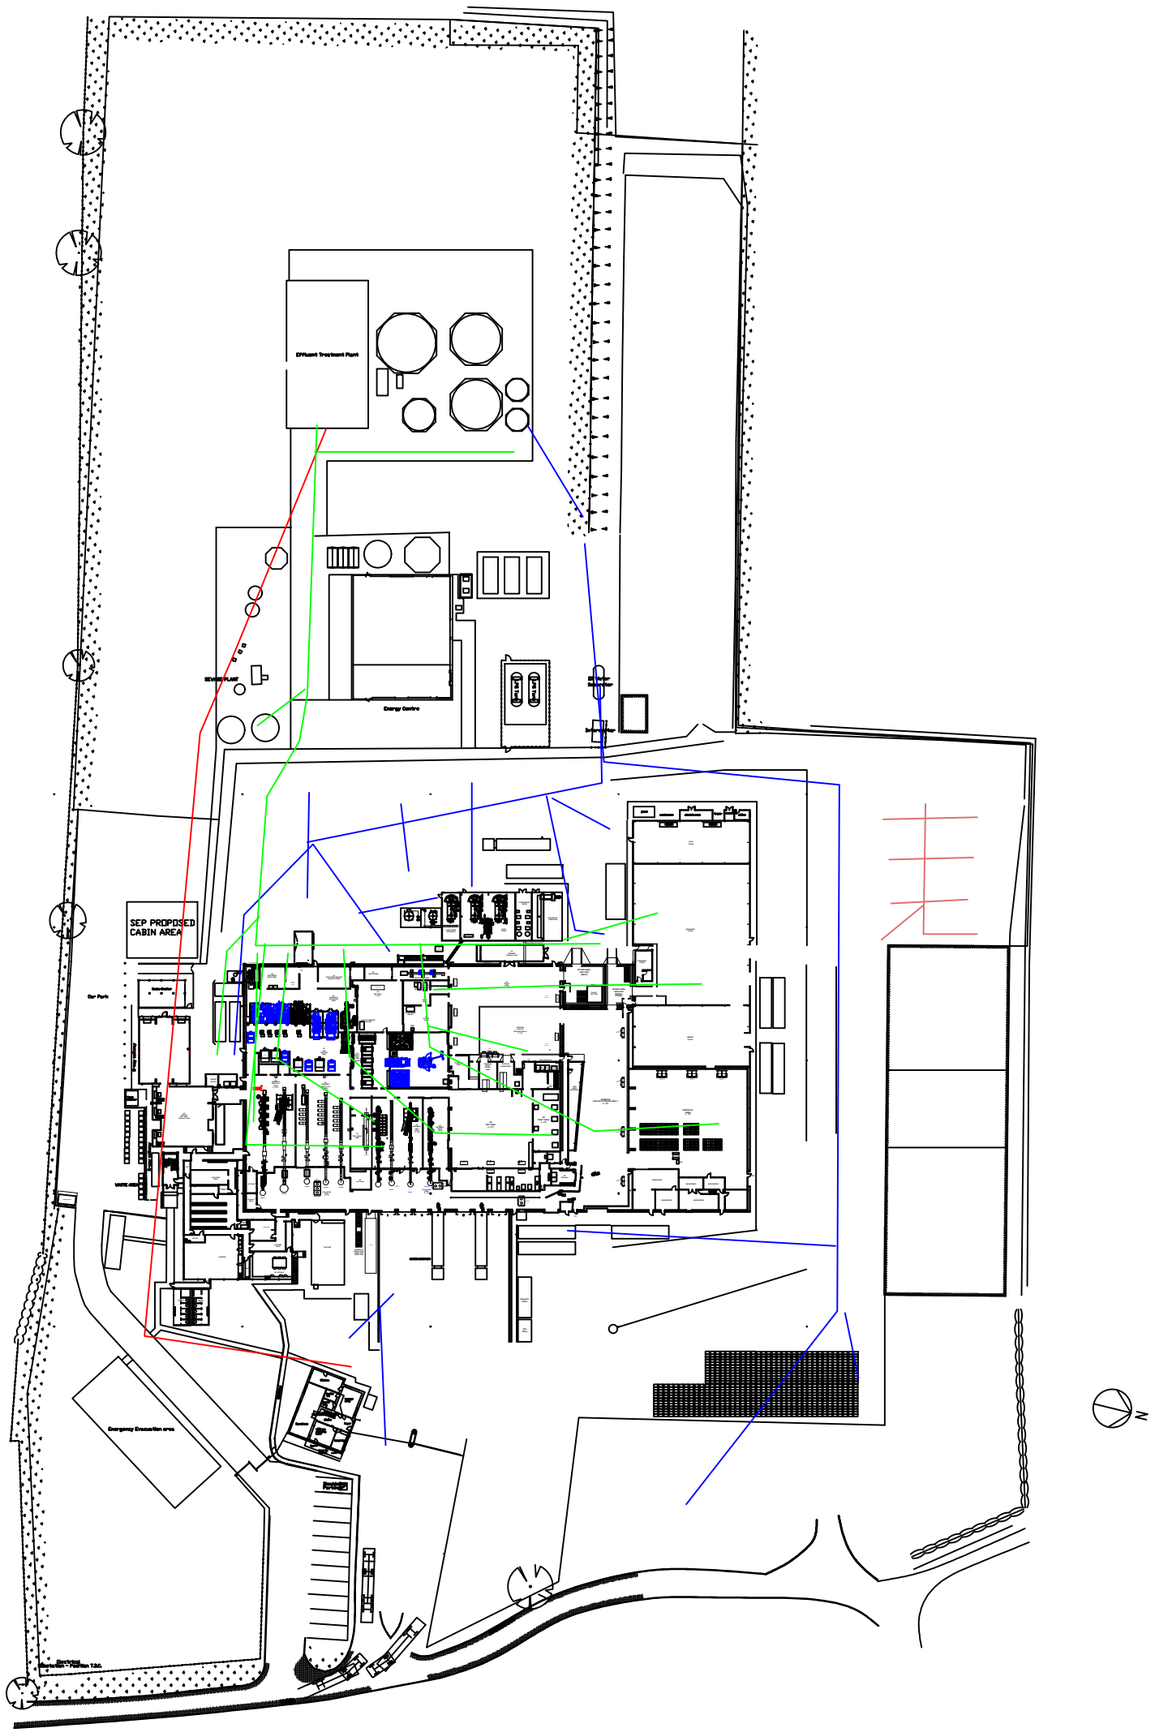

Effluent Treatment Plant
Boiler Flue
Energy Centre
SEP PROPOSED CABIN AREA
Car Park
Emergency Evacuation area
N