

LEGEND

ENVIRONMENTAL PERMIT BOUNDARY

Ordnance Survey © Crown Copyright 2026. All rights reserved. Licence number 100022432

Environmental Compliance Ltd.
Unit G1
The Willowford
Main Avenue
Treforest Industrial Estate
Pontypridd.
CF37 5BF

Tel: 01443 801215
Email: info@ecl.world
Web: www.ecl.world

Client
albus environmental

Project Title
ENVIRONMENTAL PERMIT
VARIATION APPLICATION
ALBUS ENVIRONMENTAL LIMITED
212 KINGSNORTH INDUSTRIAL ESTATE
HOO, ROCHESTER. KENT. ME3 9NZ


Drawing Title
SITE LOCATION PLAN

Rev	Date	Details	Chkd

Date	Scale	Drawn by	Checked by	Approved by
21/08/2026	1:10K @ A4	GTB	SM	SM

Drawing Status
FINAL

Drawing Number	Rev
ALBU.01.07-01	-

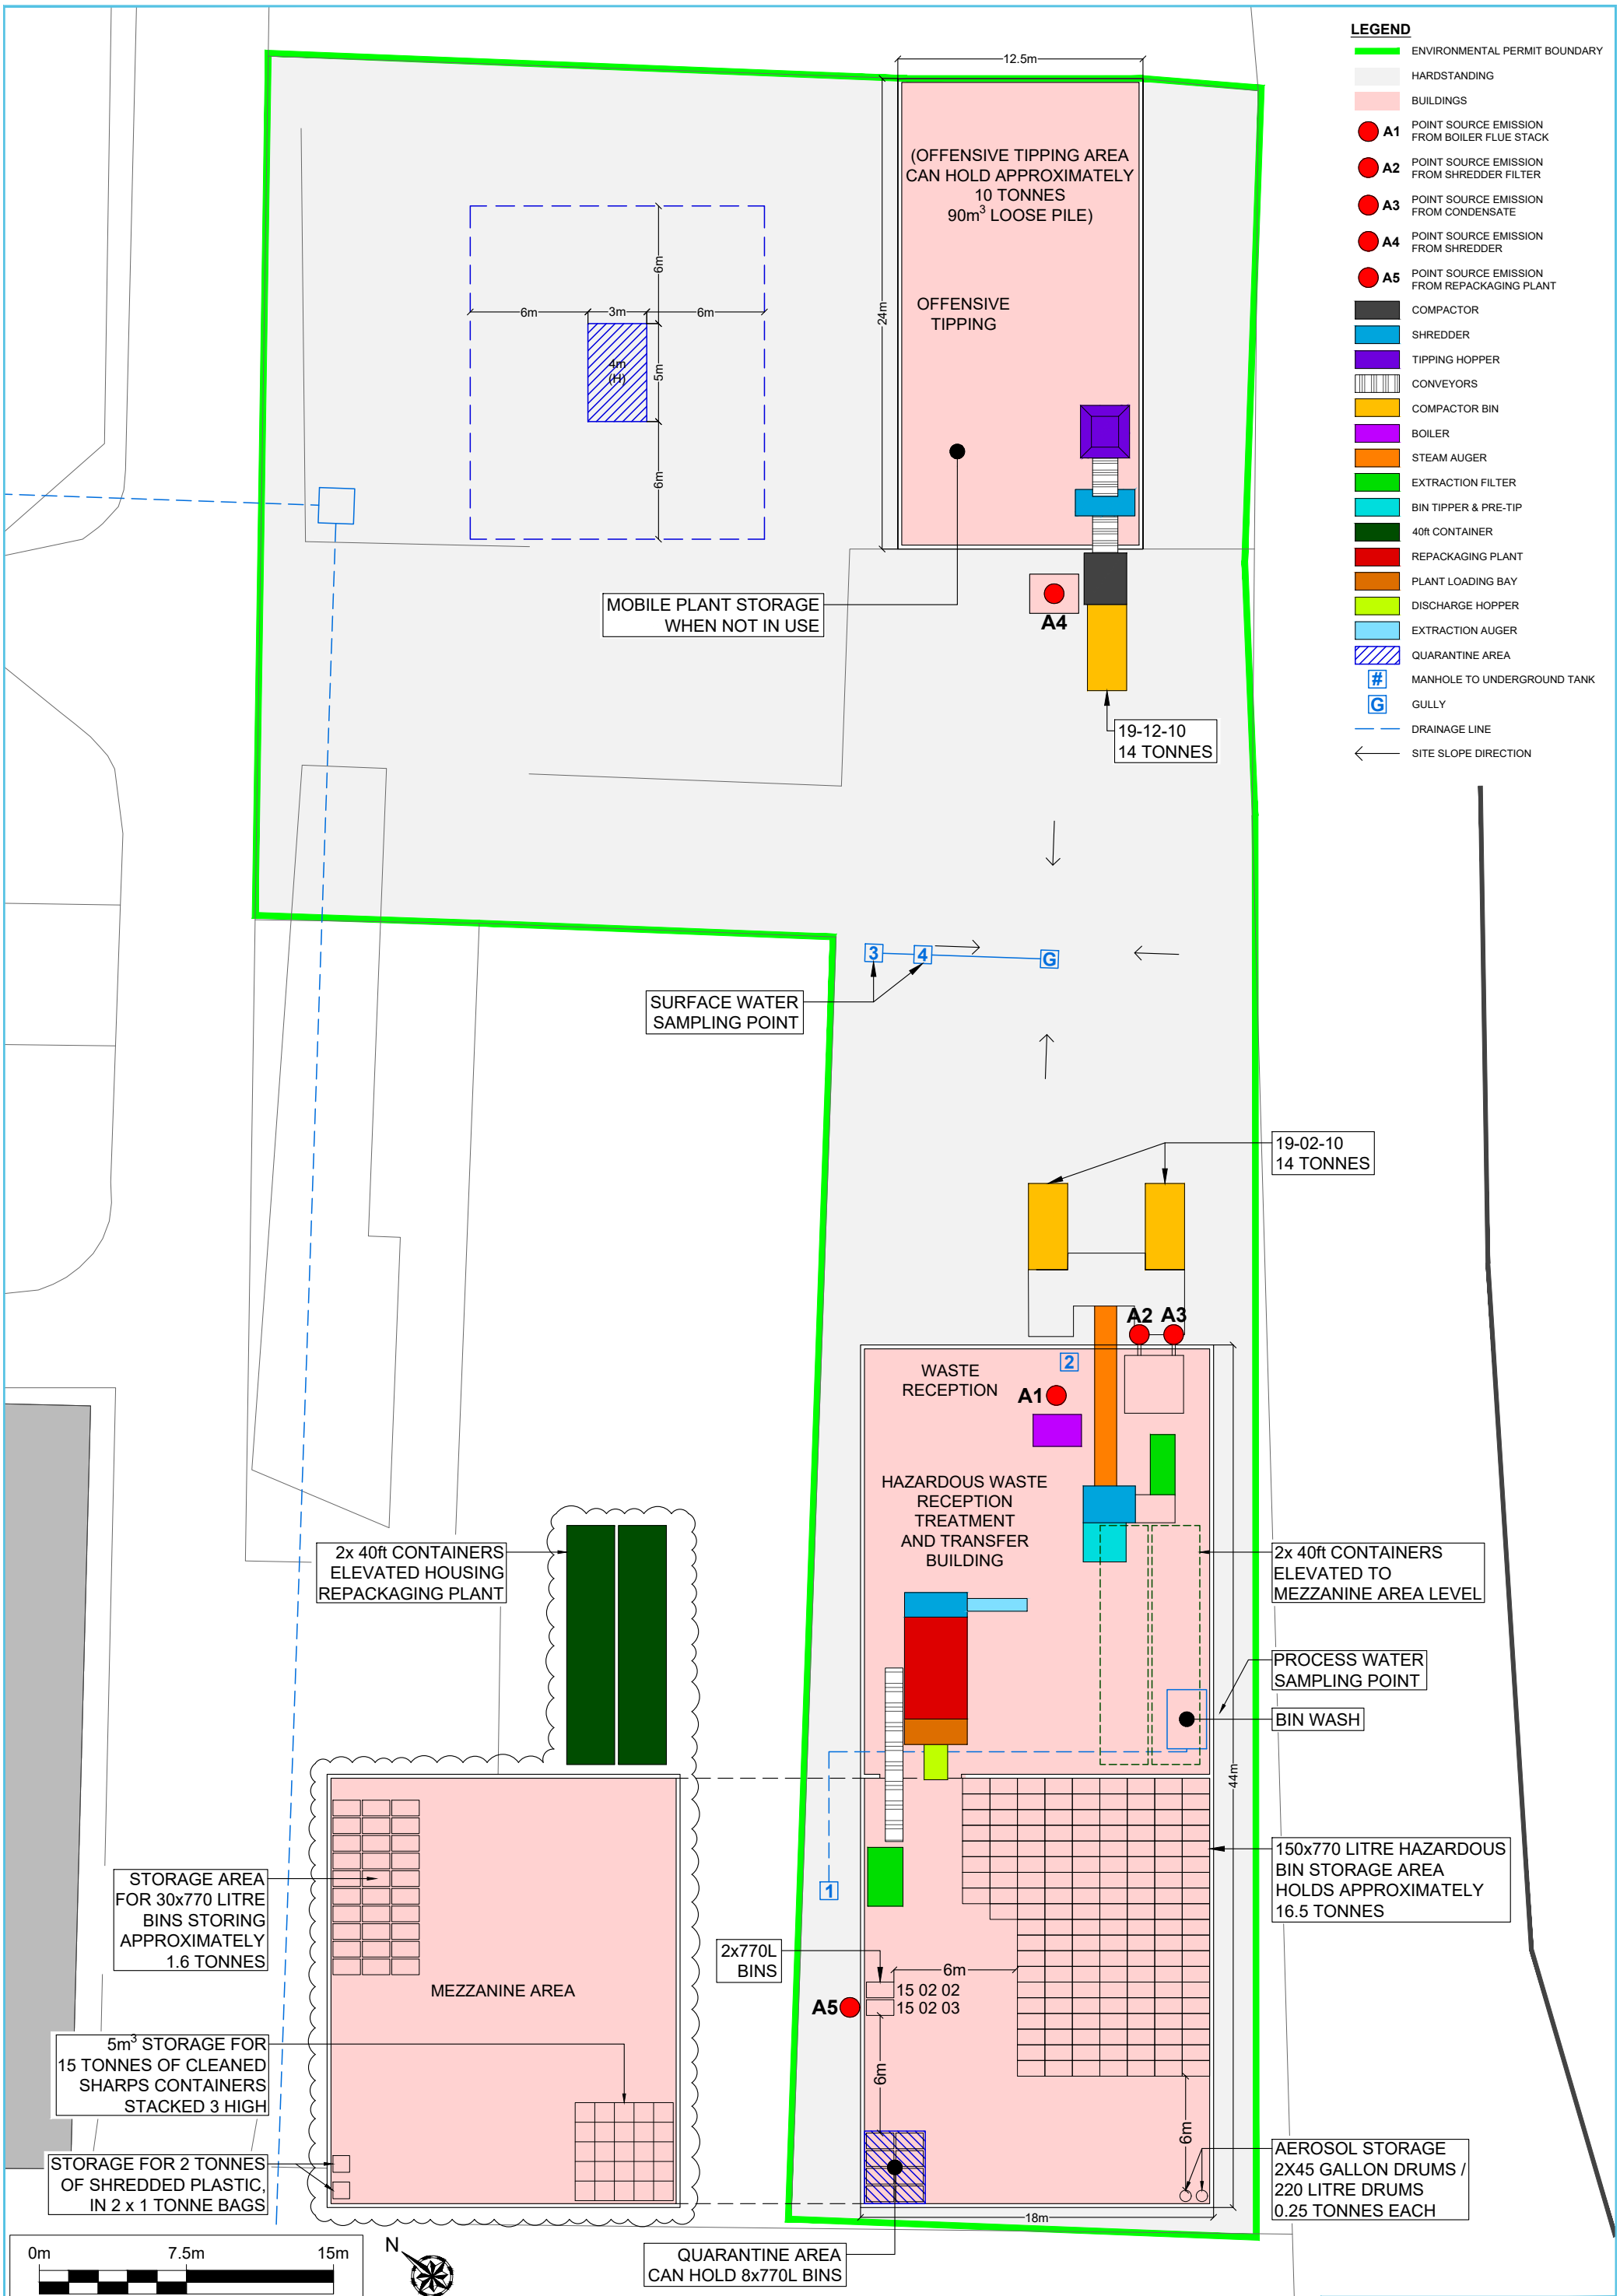

Environmental Compliance Ltd.
Unit G1
The Willowford
Main Avenue
Treforest Industrial Estate
Pontypridd.
CF37 5BF
Tel: 01443 801215
Email: info@ecl.world
Web: www.ecl.world

Client: albus environmental

Project Title: ENVIRONMENTAL PERMIT VARIATION APPLICATION
ALBUS ENVIRONMENTAL LIMITED
212 KINGSNORTH INDUSTRIAL ESTATE
HOO, ROCHESTER
KENT. ME3 9NZ

Drawing Title: SITE LAYOUT PLAN

Rev	Date	Details	Chkd

Date	Scale	Drawn by	Checked by	Approved by
21/08/2026	1:300 @ A3	GTB	SM	SM

Drawing Status: FINAL

Drawing Number: ALBU.01.07-02

Rev: -