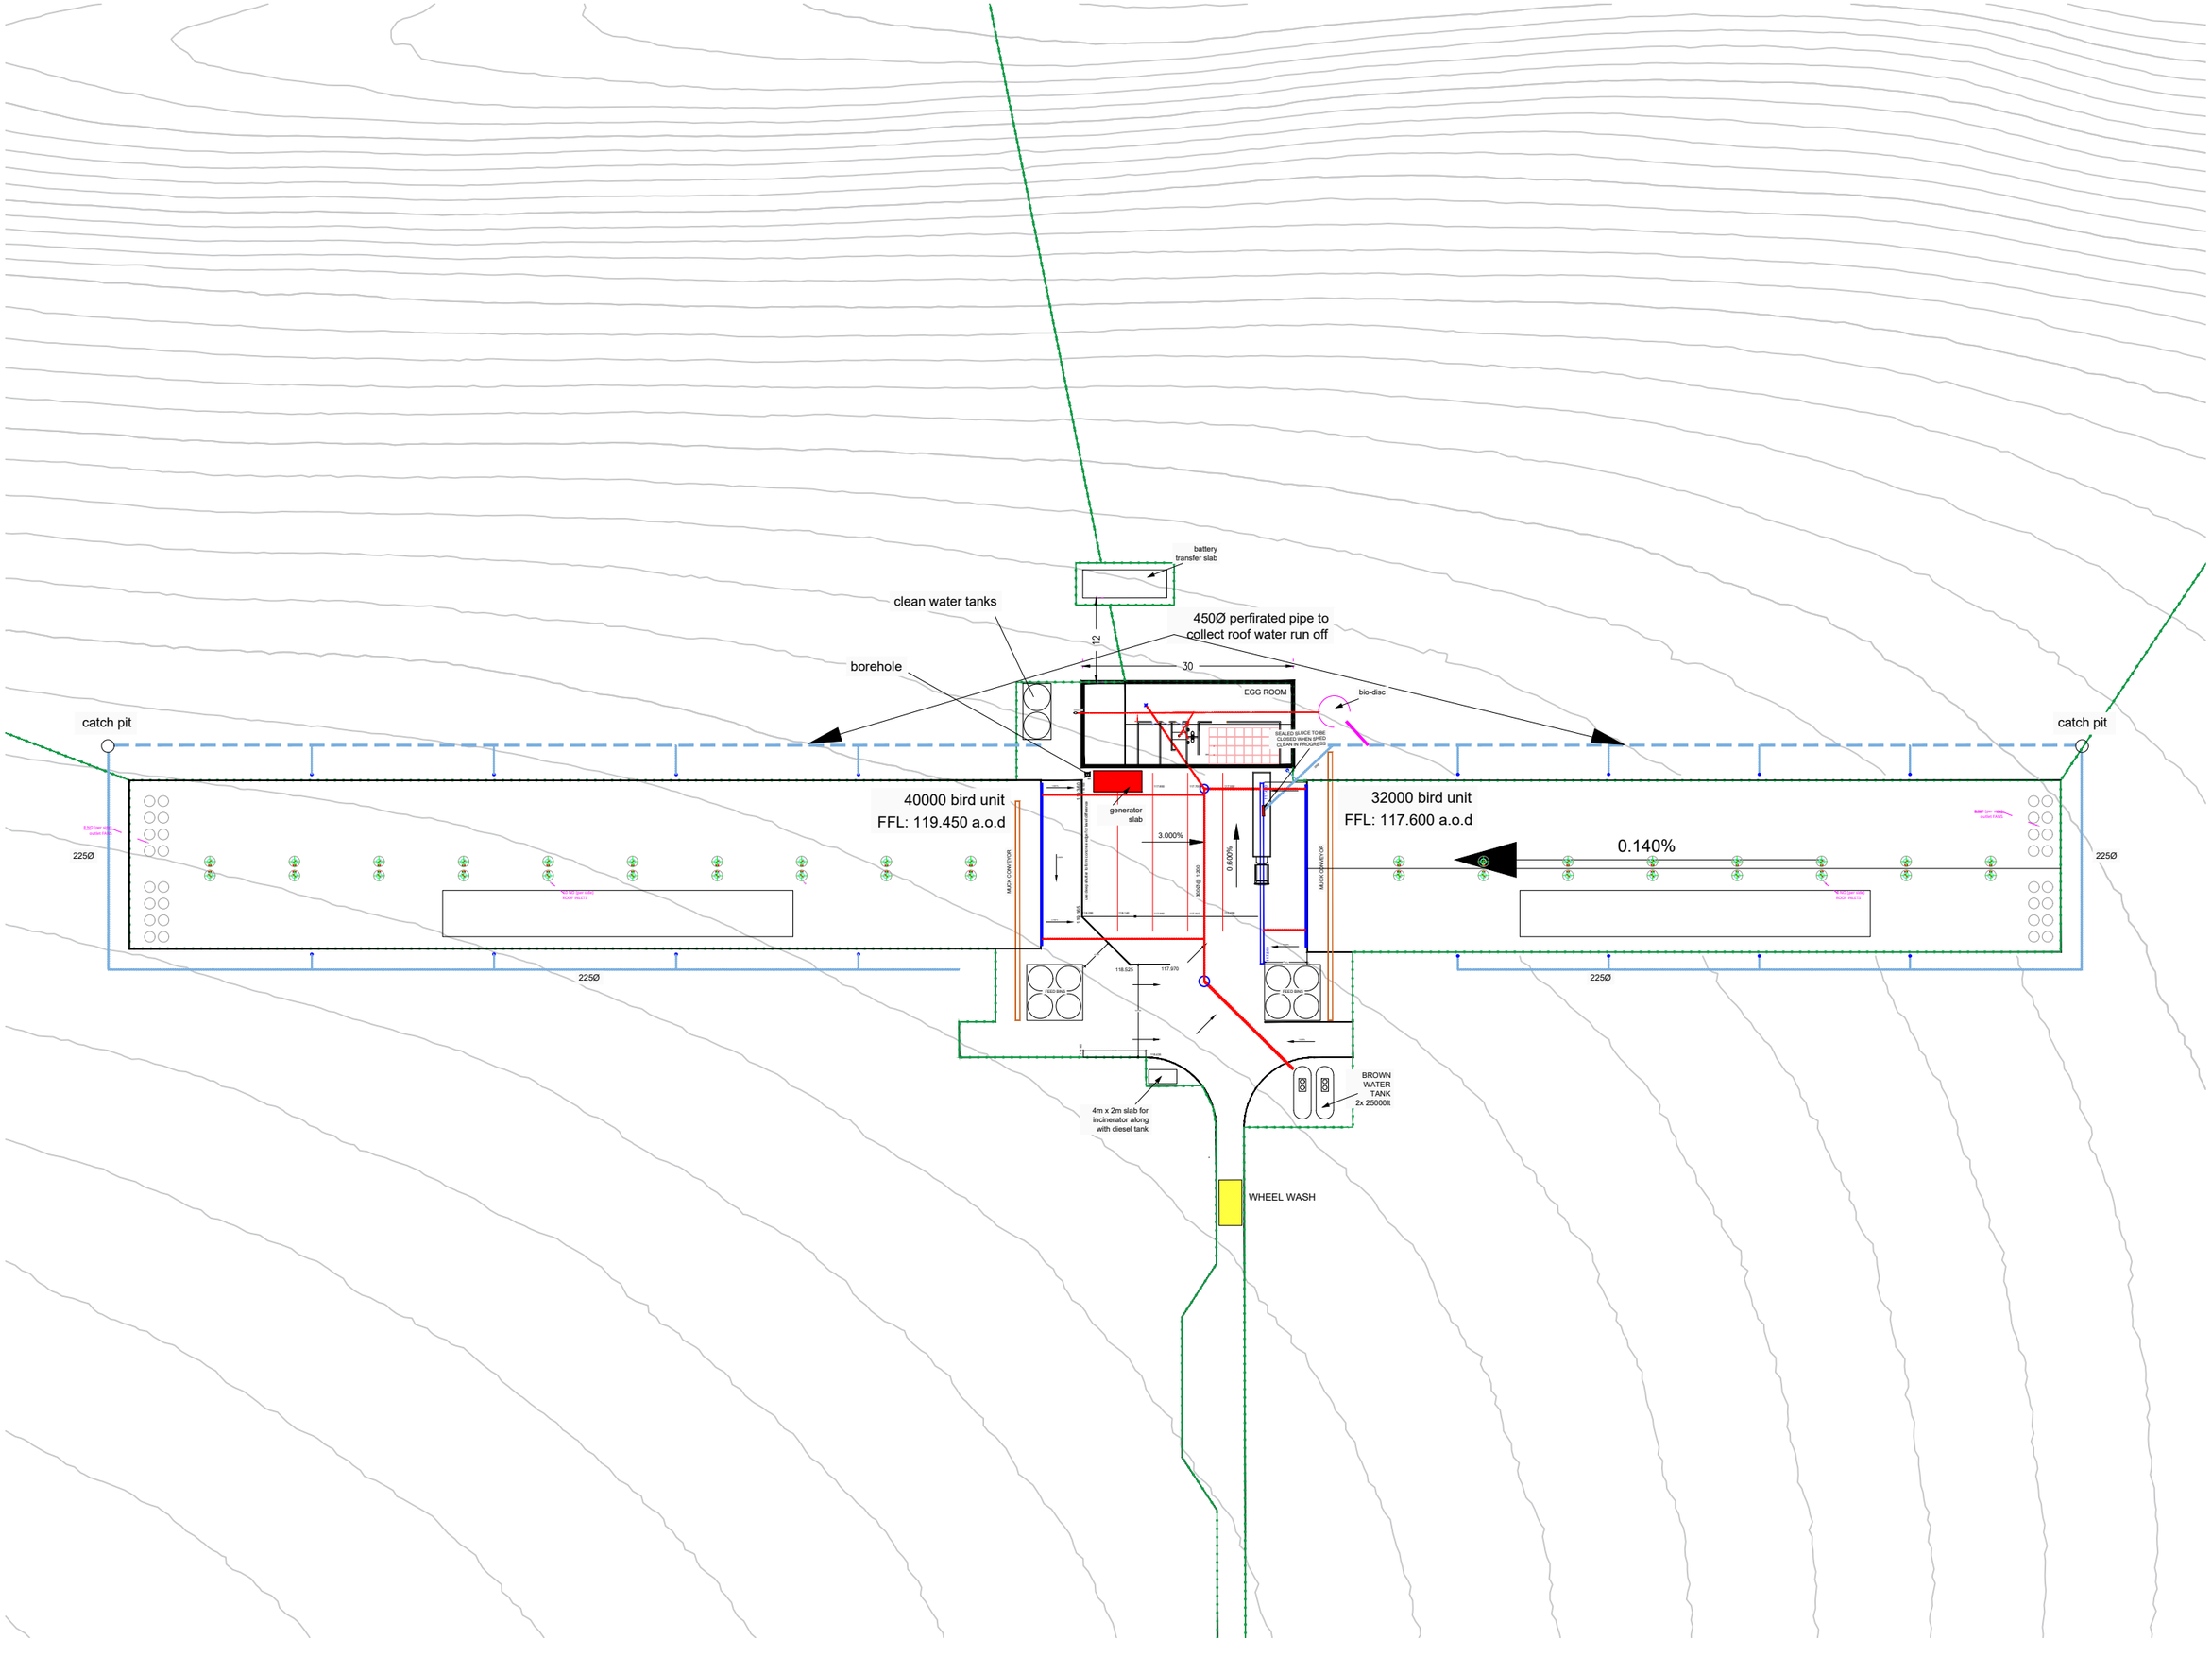

battery transfer slab
clean water tanks
450Ø perfirated pipe to collect roof water run off
borehole
12
30
EGG ROOM
bio-disc
catch pit
catch pit
SEALED SLUICE TO BE CLOSED WHEN DPED CLEAN IN PROGRESS
40000 bird unit
FFL: 119.450 a.o.d
generator slab
3.000%
0.600%
32000 bird unit
FFL: 117.600 a.o.d
0.140%
225Ø
225Ø
225Ø
MUCK CONVEYOR
MUCK CONVEYOR
116.525
117.970
4m x 2m slab for incinerator along with diesel tank
BROWN WATER TANK 2x 25000lt
WHEEL WASH