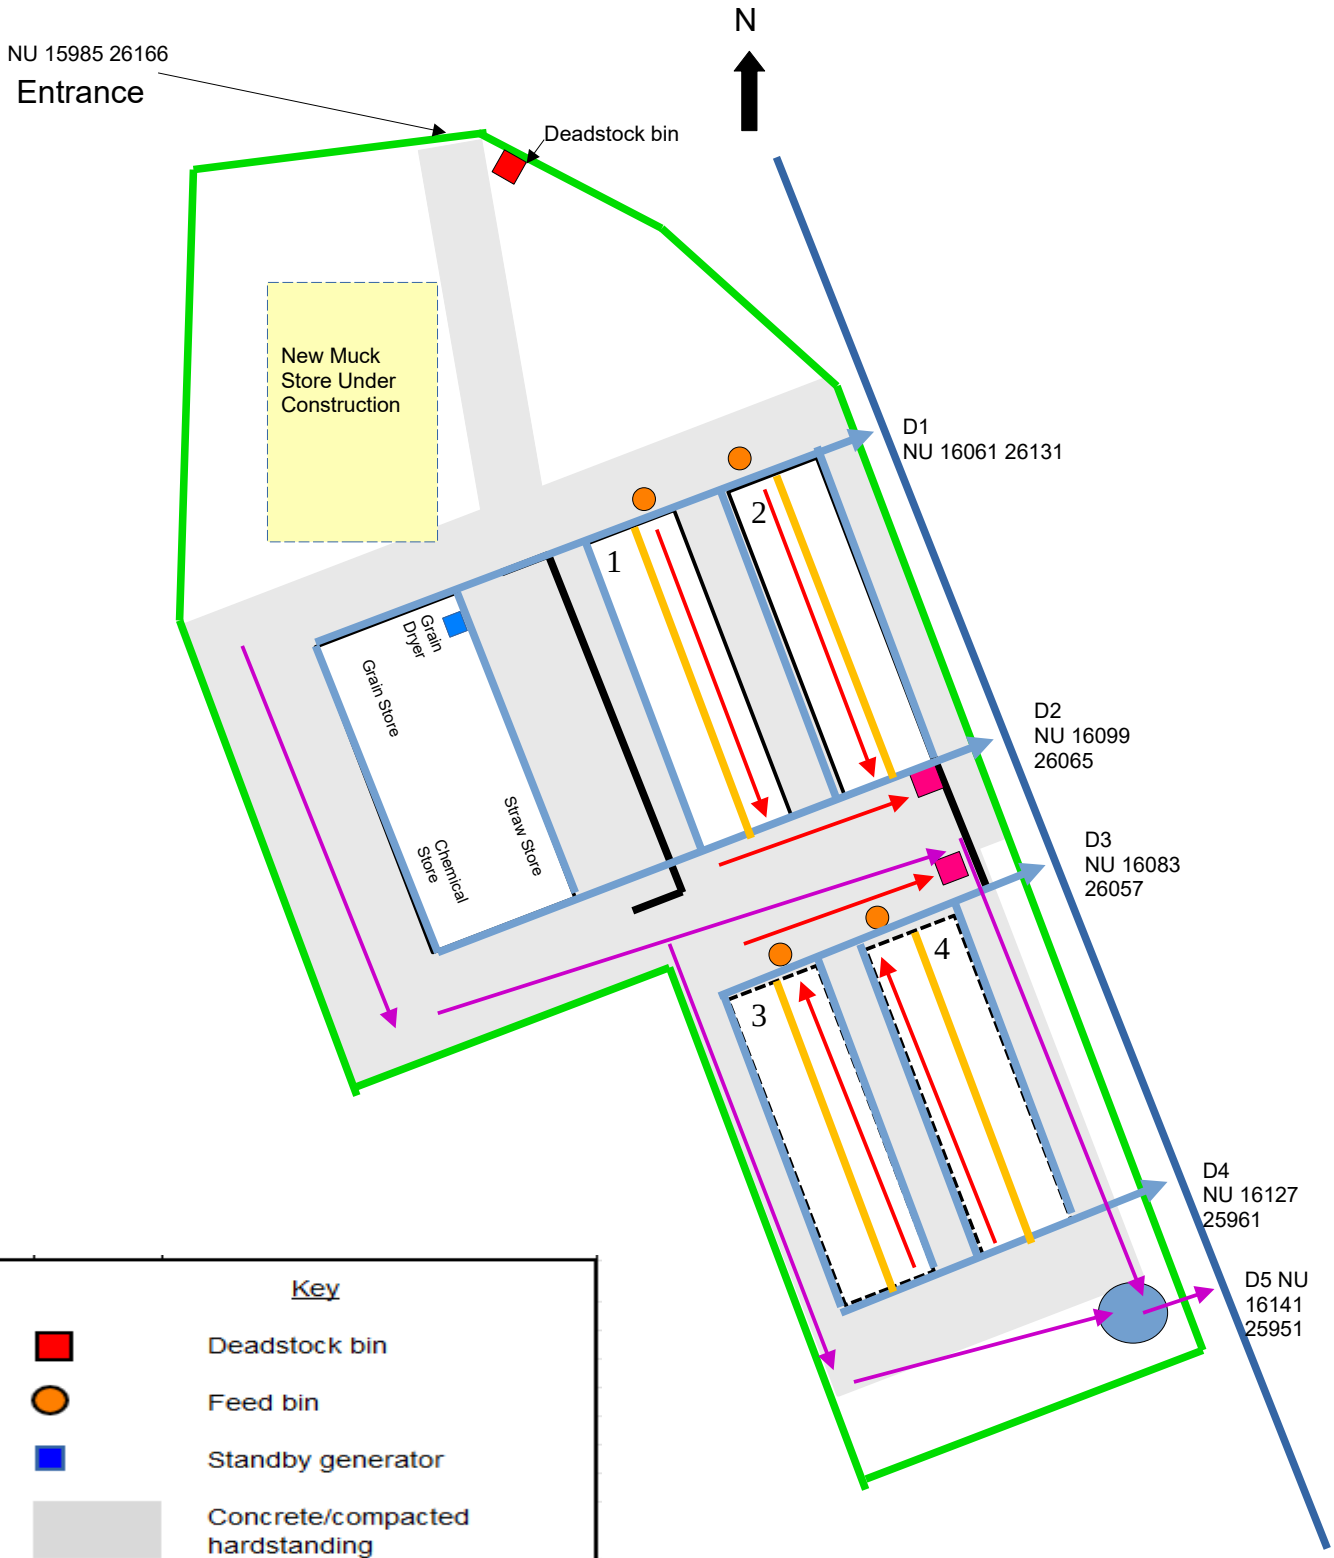


Key

- Deadstock bin
- Feed bin
- Standby generator
- Concrete/compacted hardstanding
- Retaining walls
- Installation boundary
- 55,000 litre dirty water tank
- Attenuation Pond
- Roof water (piped) routes via soakaway
- Dirty water routes
- Clean water routes from clean yard areas
- Ditch
- Roof ridge vent